EDSI
ENGINEERING DESIGN SOURCE, INC.
1415 ELBRIDGE PAYNE RD.
CHESTERFIELD, MO. 63017
SUITE 250
(636) 537-3585

ROUTE	STATE	DISTRICT	SHEET NO.
67	MO	6	9

JOB NO. J6P1860

PROJECT NO.

COUNTY JEFFERSON

DATE MAR. 10, 2006

STATE OF MISSOURI
TODD ARTZ
NUMBER PE-2004017132
PROFESSIONAL ENGINEER
3/10/06

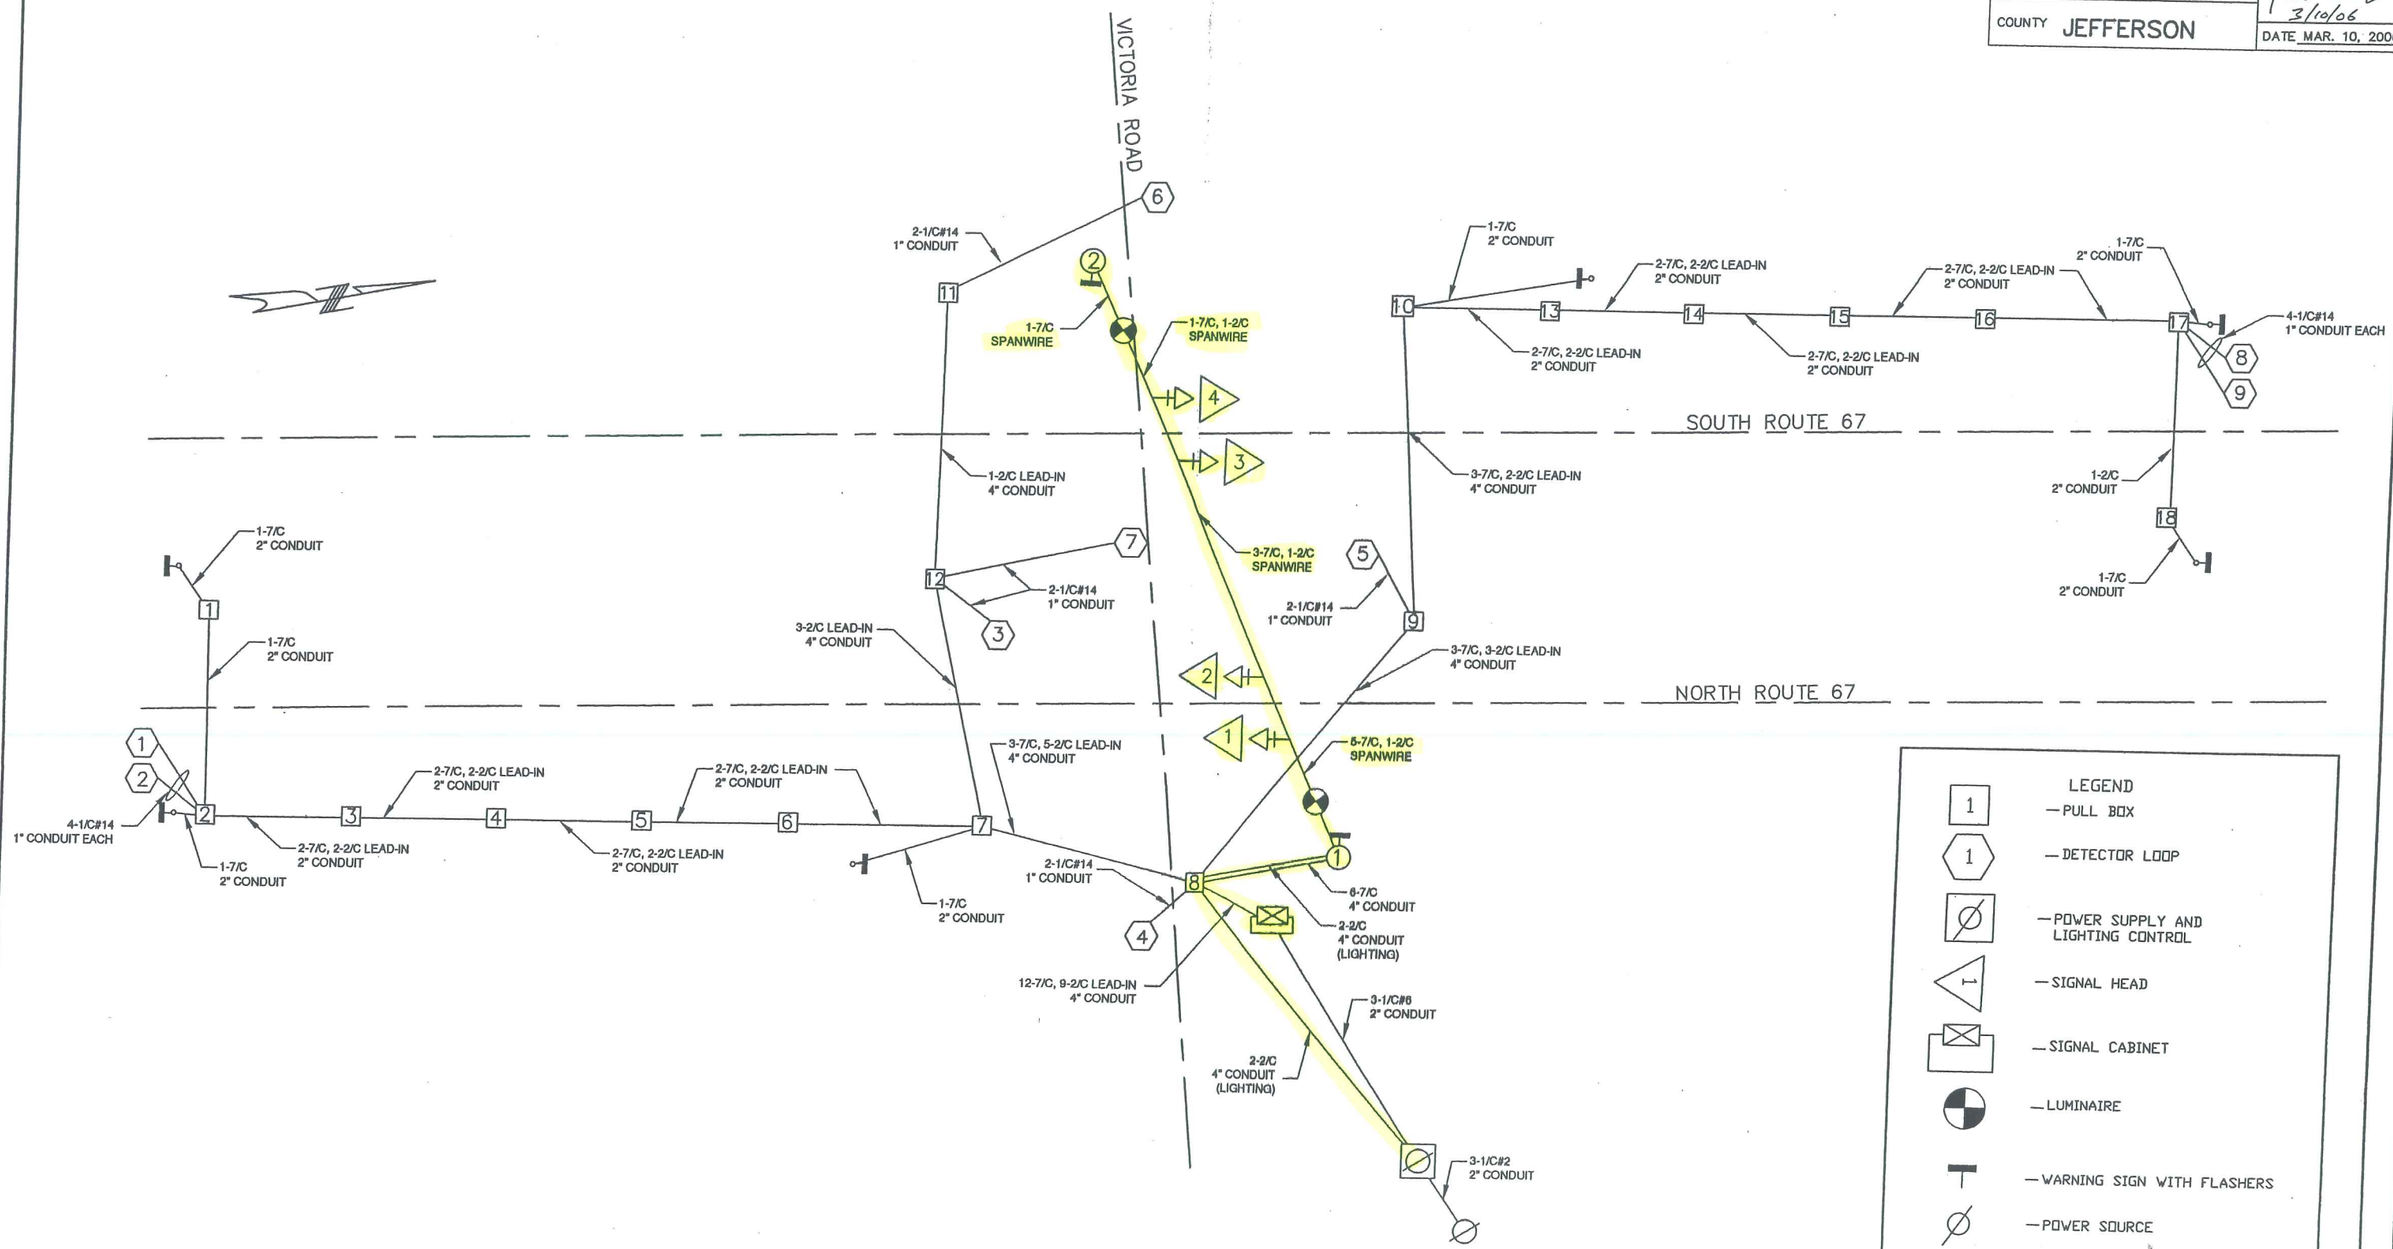

Exhibit D

SIGNAL QUANTITY SHEET

SHEET 4 OF 4

D-37D