CITY OF O'FALLON
ROUTE K - MEXICO ROAD

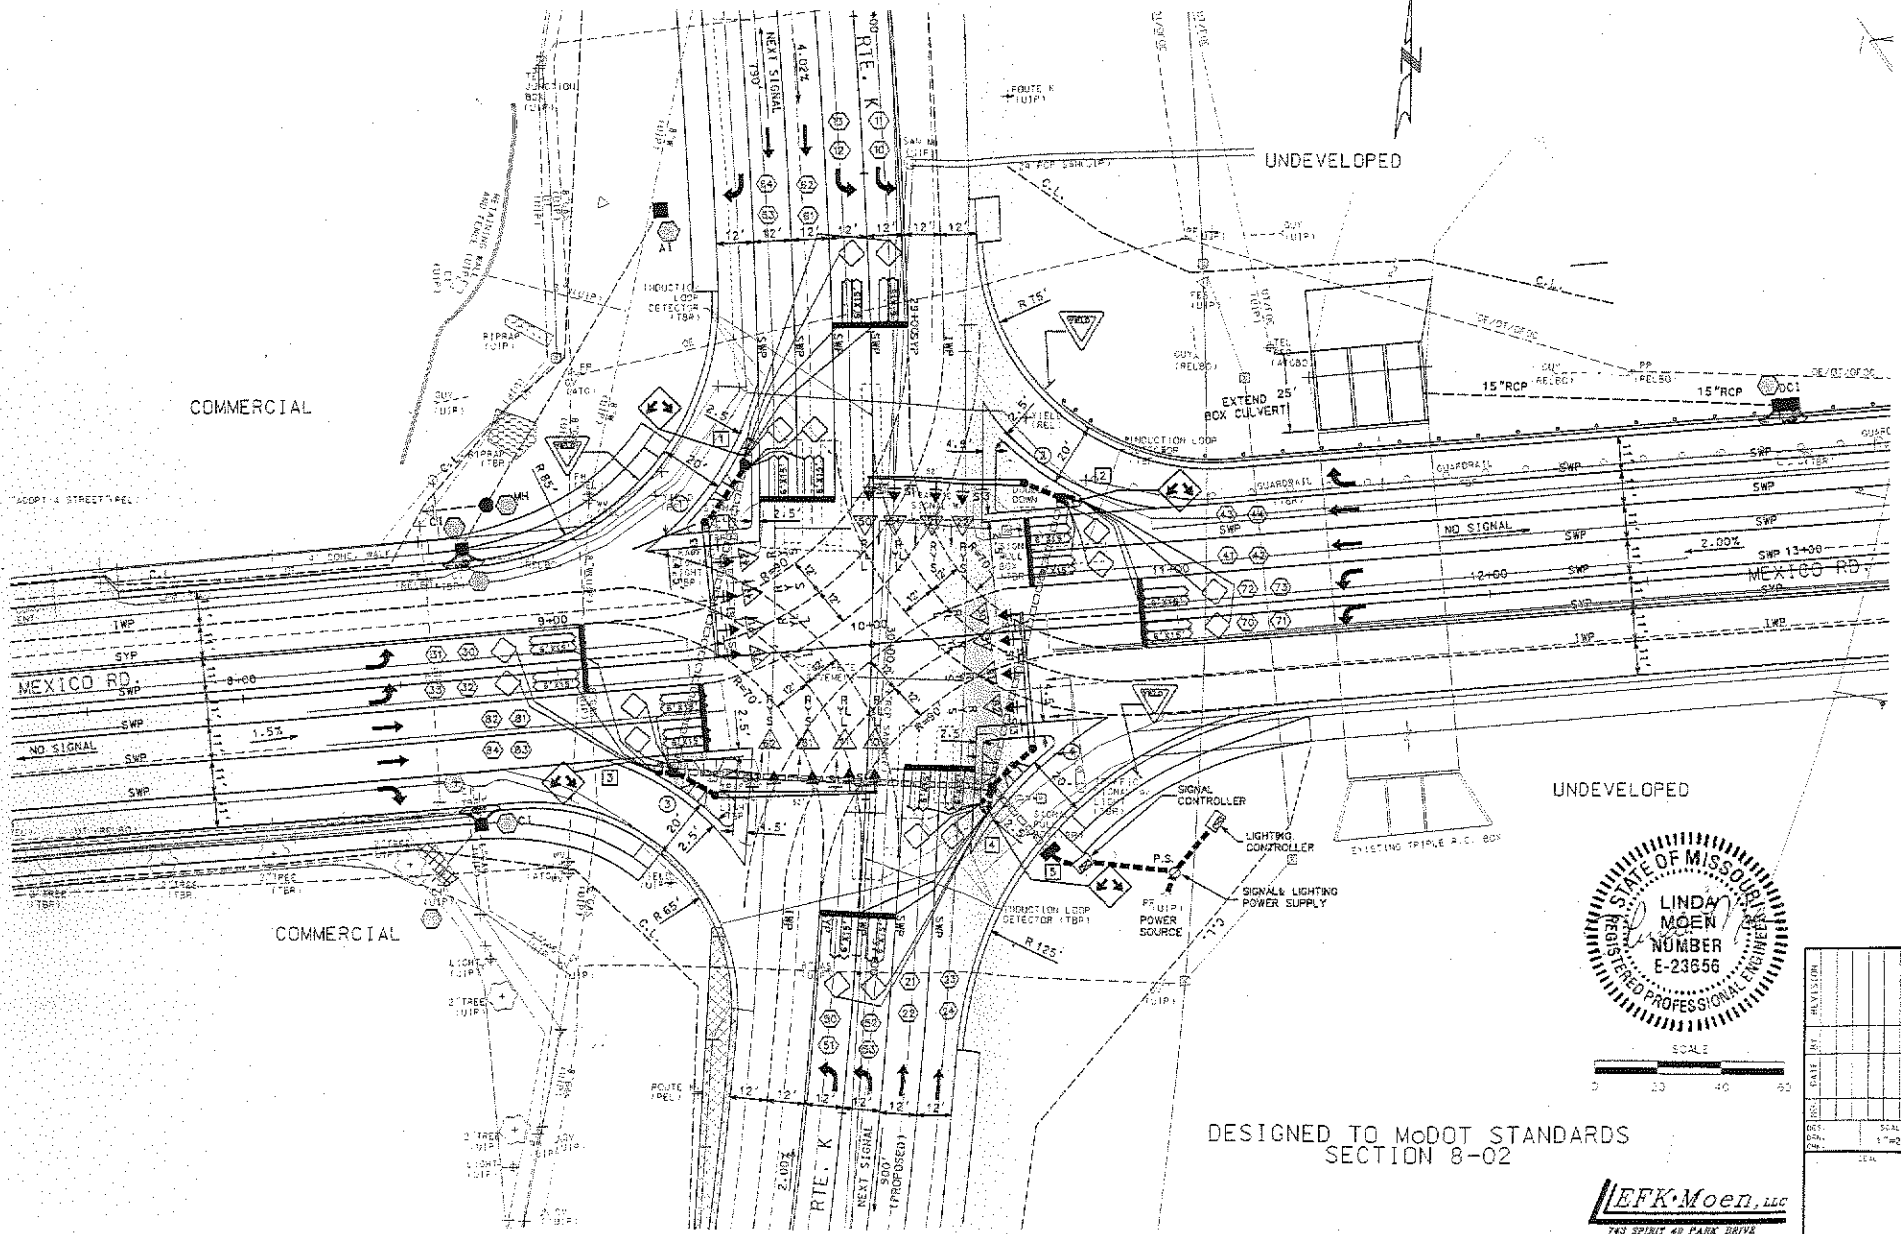

STATE OF MISSOURI
LINDA MOEN
NUMBER E-23656
REGISTERED PROFESSIONAL ENGINEER

DESIGNED TO MoDOT STANDARDS
SECTION 8-02

LEFK·Moen, LLC
743 SPIRIT 40 PARK DRIVE
CHESTERFIELD, MO 63005
636-519-4000/636-519-4002

NO.	DATE	BY	REVISION

DES.
DWN.
CHK.
SCALE 1"=20'
SEAL