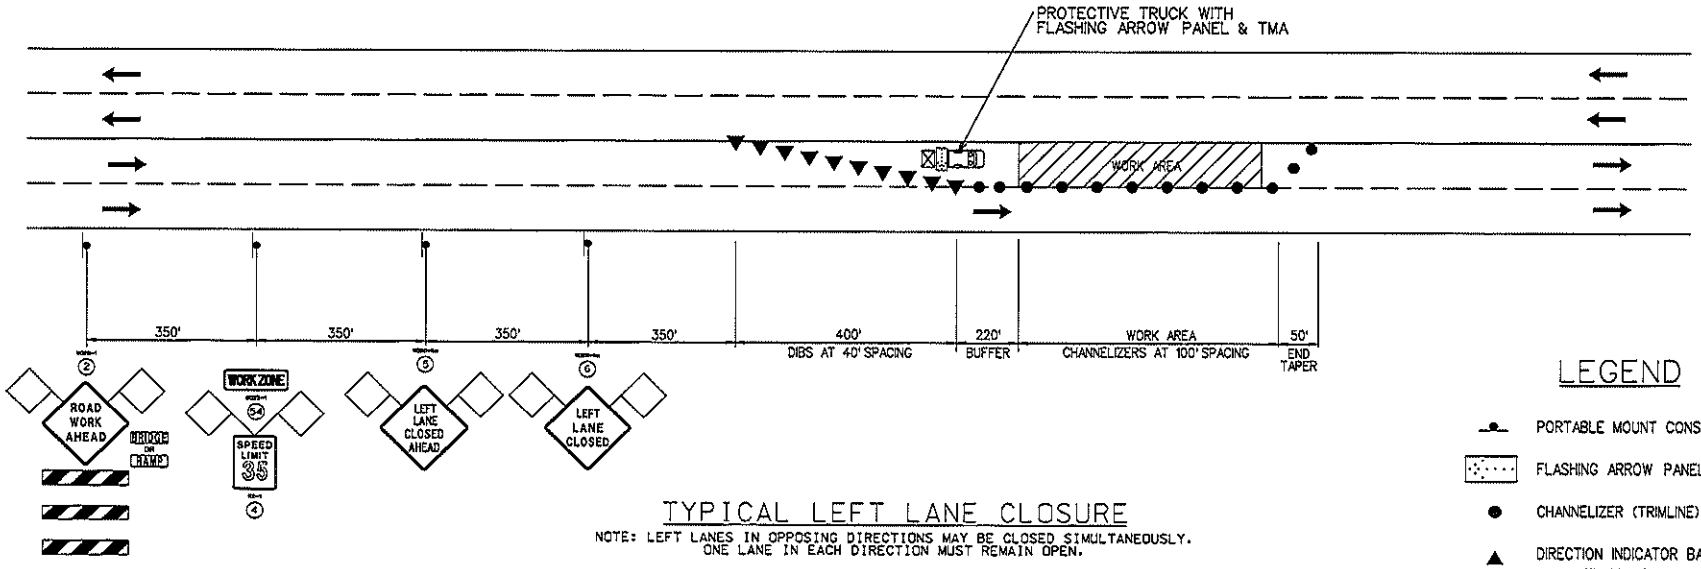

TYPICAL LEFT LANE CLOSURE

NOTE: LEFT LANES IN OPPOSING DIRECTIONS MAY BE CLOSED SIMULTANEOUSLY.
ONE LANE IN EACH DIRECTION MUST REMAIN OPEN.

LEGEND

- PORTABLE MOUNT CONSTRUCTION SIGN
- FLASHING ARROW PANEL
- CHANNELIZER (TRIMLINE)
- DIRECTION INDICATOR BARRICADE WITH LIGHT
- TRUCK MOUNTED ATTENUATOR

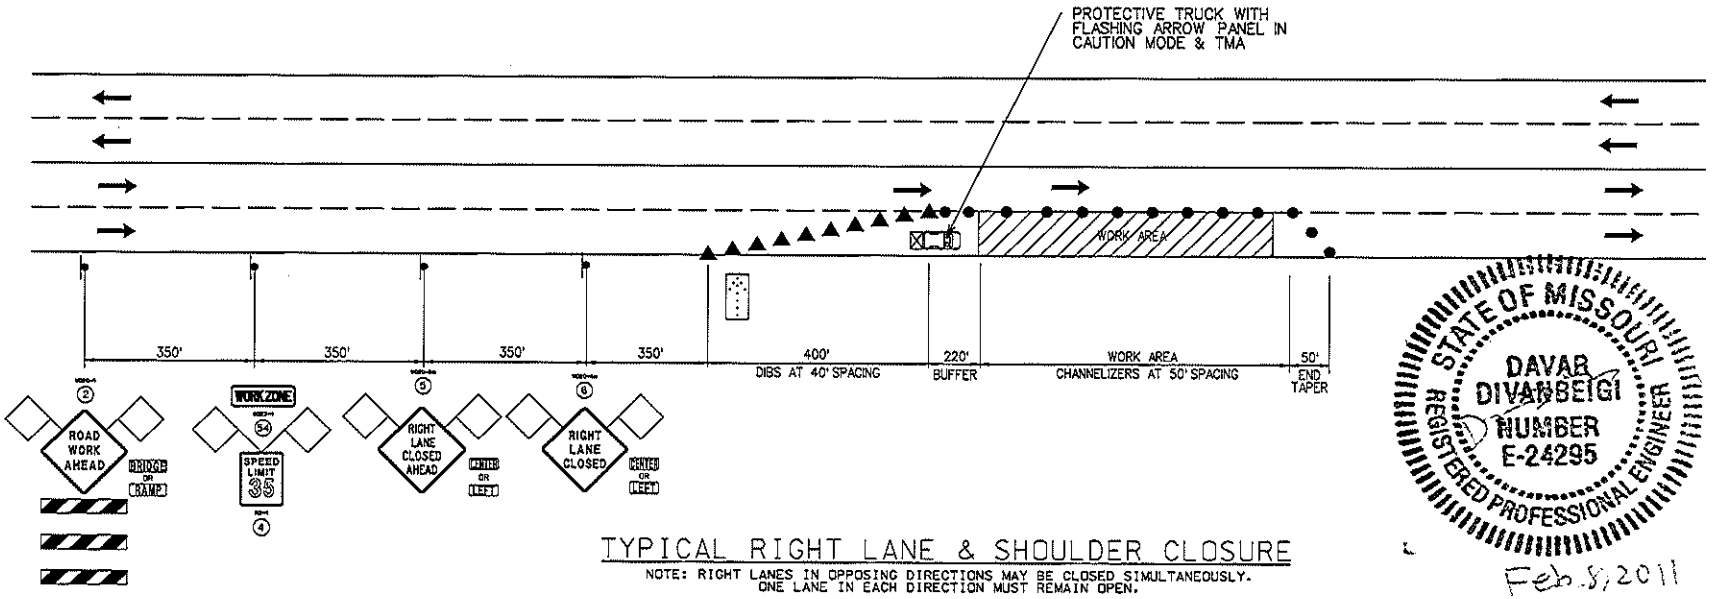

TYPICAL RIGHT LANE & SHOULDER CLOSURE

NOTE: RIGHT LANES IN OPPOSING DIRECTIONS MAY BE CLOSED SIMULTANEOUSLY.
ONE LANE IN EACH DIRECTION MUST REMAIN OPEN.

STATE OF MISSOURI
DAVAR DIVANBEIGI
NUMBER E-24295
REGISTERED PROFESSIONAL ENGINEER

Feb. 8, 2011

EXHIBIT C
TRAFFIC CONTROL PLAN
SHEET 1 of 1

IF A SEAL IS PRESENT ON THIS SHEET IT HAS BEEN ELECTRONICALLY SEALED AND DATED.