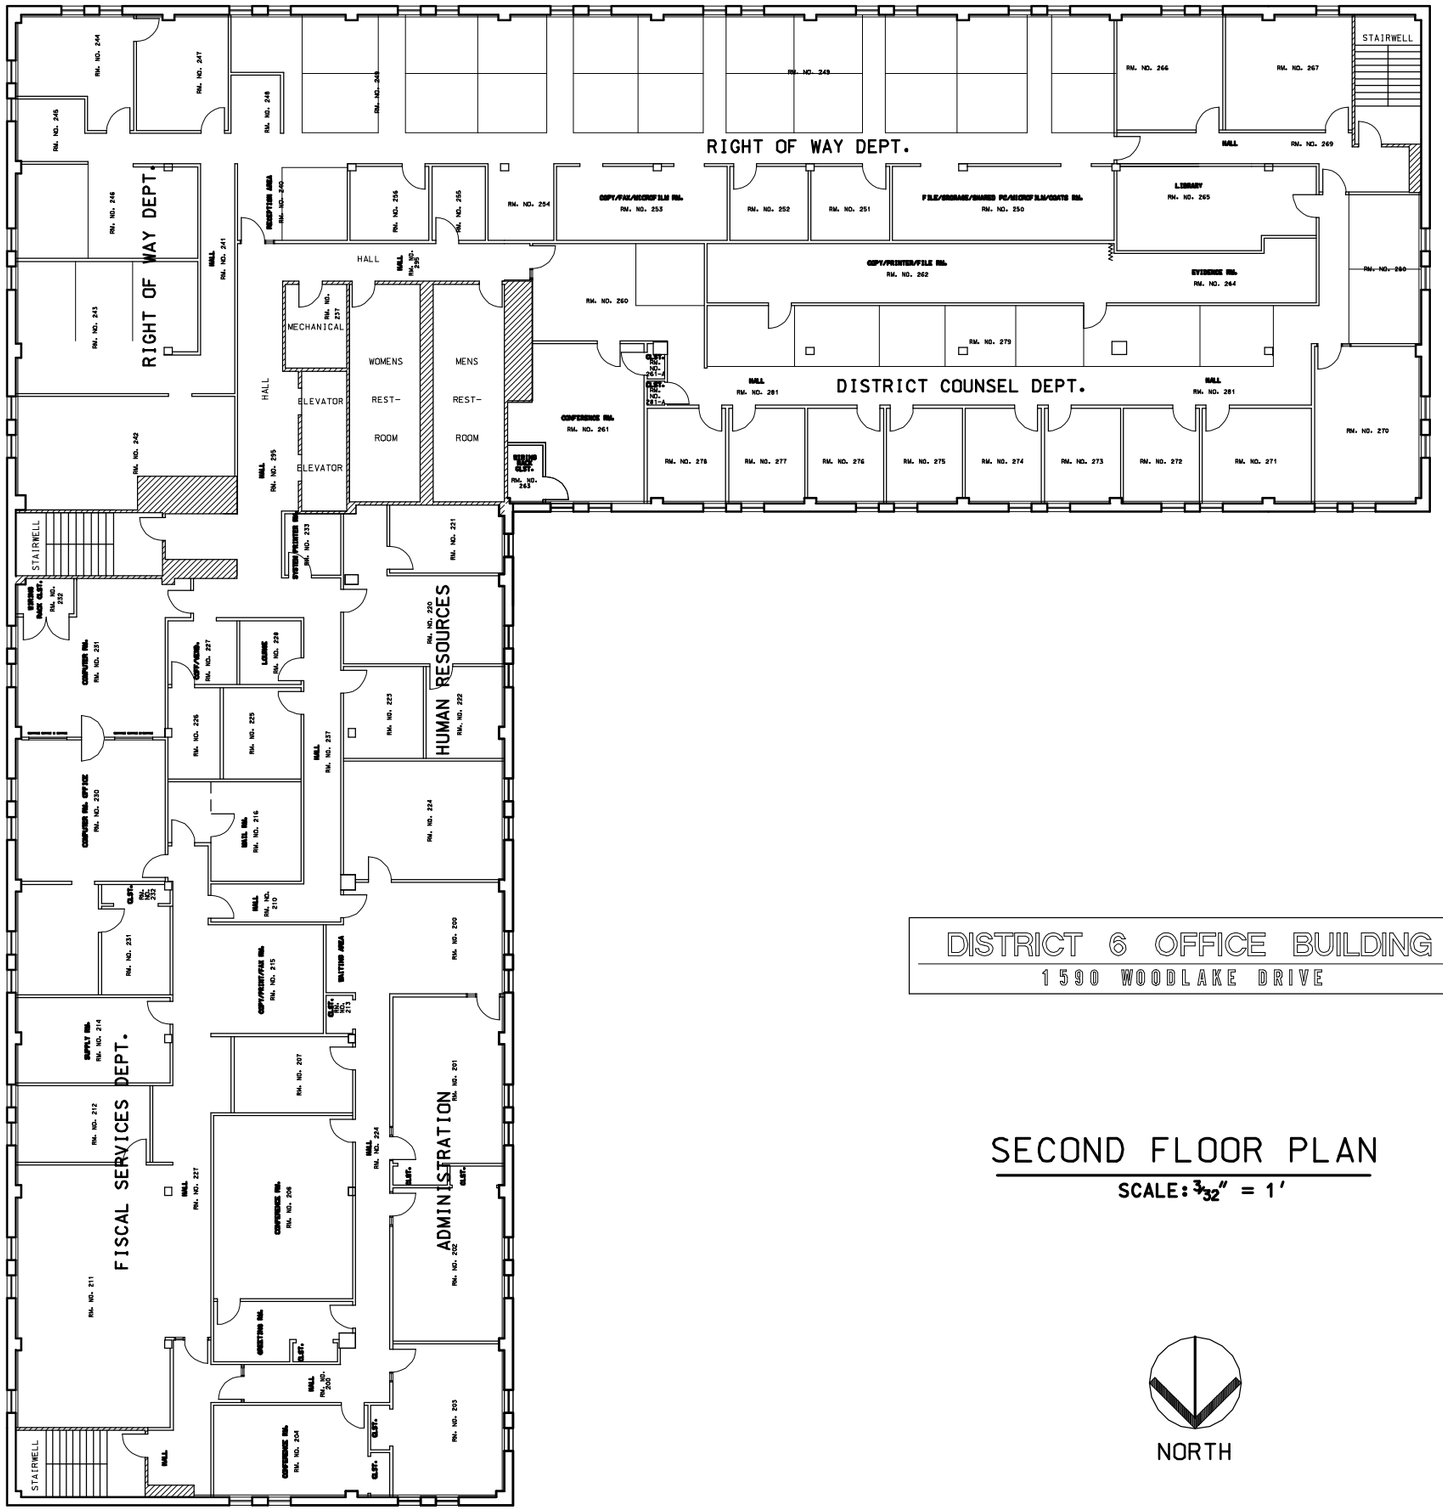

DISTRICT 6 OFFICE BUILDING

1590 WOODLAKE DRIVE

SECOND FLOOR PLAN

SCALE: $\frac{3}{32}$" = 1'

NORTH

REV.

T:\de-proj\j6services\PLANS - Dist Office\2nd_floor.dgn 08:04:09 AM 06/20/2007