ROUTE	STATE	DISTRICT	SHEET NO.
364	MO	6	1

JOB NO.

PROJECT NO.

COUNTY ST. CHARLES

CMT

150 90 30 0 150 300

SCALE IN METERS

LEGEND

BUILDING DEMOLITION

FOUNDATION REMOVAL

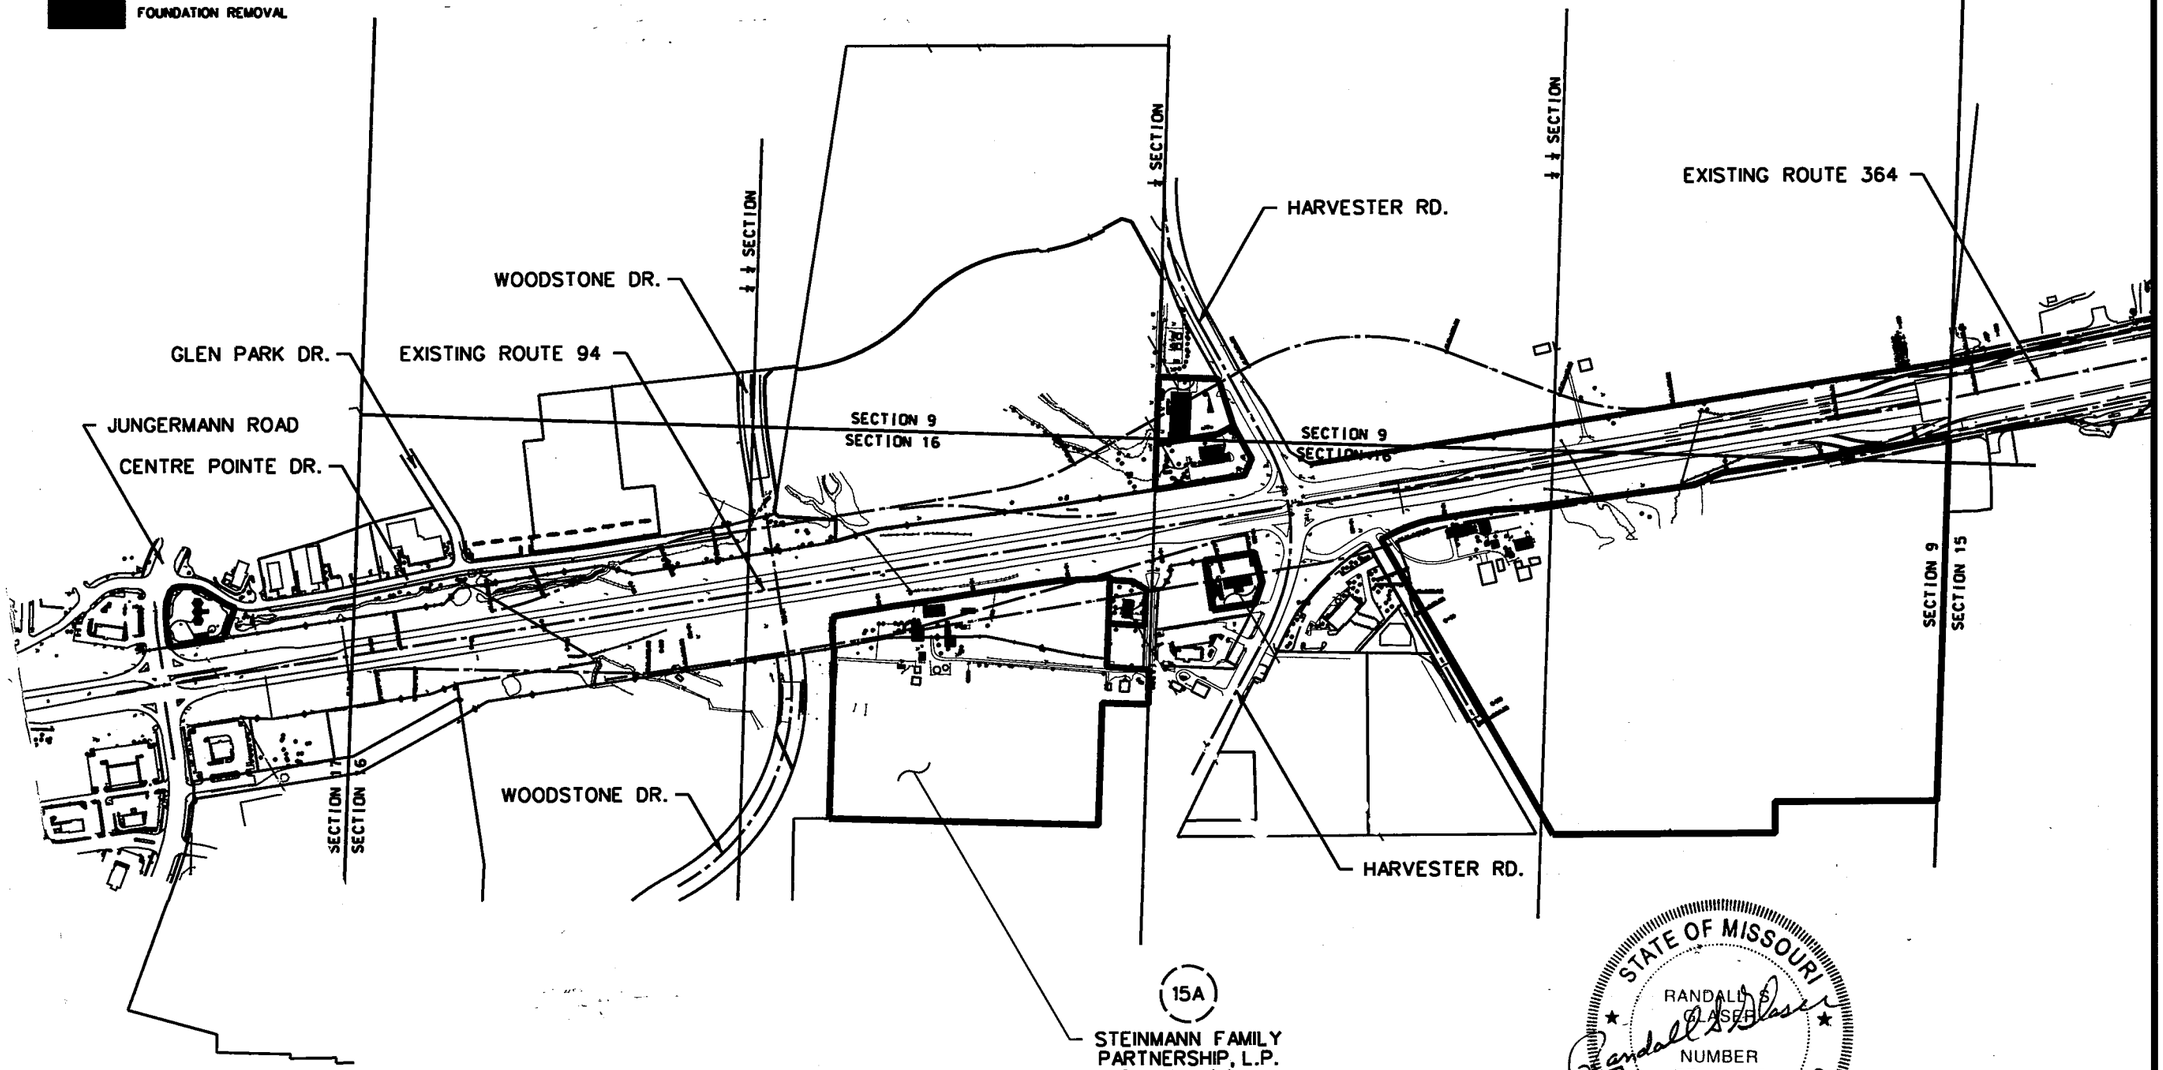

STATE OF MISSOURI
RANDALL S. GLASER
NUMBER
PE-028327
PROFESSIONAL ENGINEER

1/31/07

BUILDING DEMOLITION

LOCATION MAP

SHEET 1 OF 2

L:\MoDOT\0040909\J6U1028N-DEMO\004_LOCATION_MAP.dgn

1/22/2007

REV.

ROUTE	STATE	DISTRICT	SHEET NO.
364	MO	6	2

JOB NO.

PROJECT NO.

COUNTY ST. CHARLES

CMT

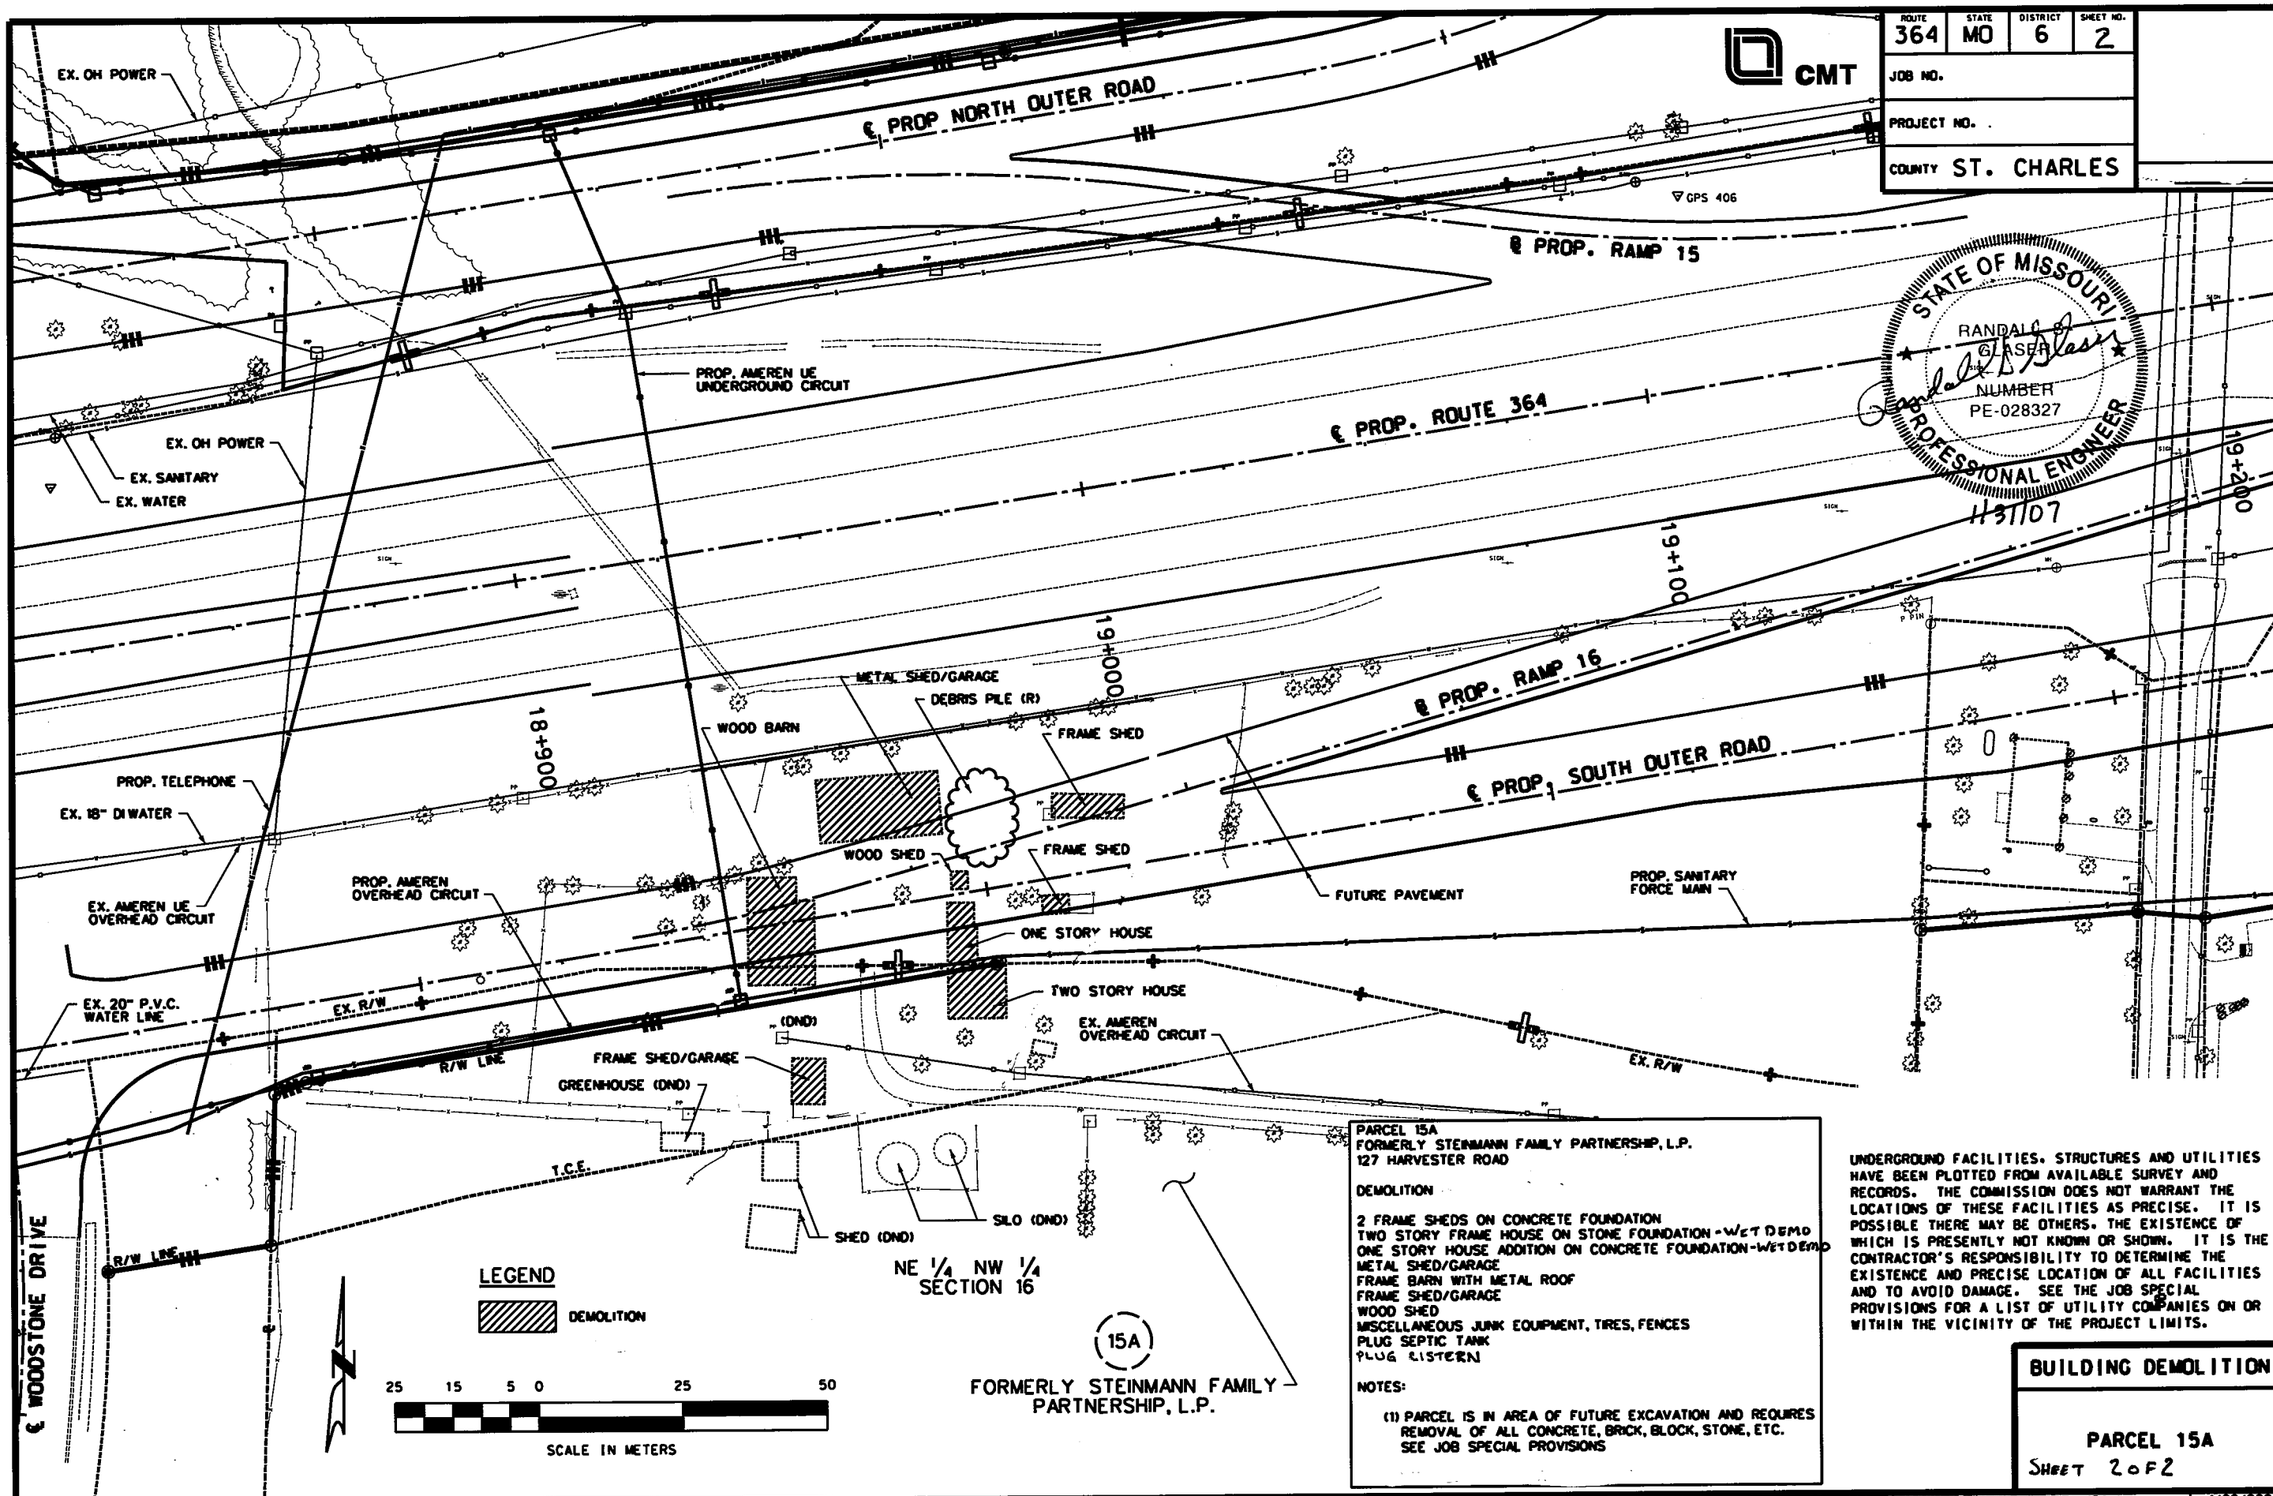

PARCEL 15A
FORMERLY STEINMANN FAMILY PARTNERSHIP, L.P.
127 HARVESTER ROAD

DEMOLITION

2 FRAME SHEDS ON CONCRETE FOUNDATION
TWO STORY FRAME HOUSE ON STONE FOUNDATION - WET DEMO
ONE STORY HOUSE ADDITION ON CONCRETE FOUNDATION - WET DEMO
METAL SHED/GARAGE
FRAME BARN WITH METAL ROOF
FRAME SHED/GARAGE
WOOD SHED
MISCELLANEOUS JUNK EQUIPMENT, TIRES, FENCES
PLUG SEPTIC TANK
PLUG CISTERN

NOTES:

(1) PARCEL IS IN AREA OF FUTURE EXCAVATION AND REQUIRES REMOVAL OF ALL CONCRETE, BRICK, BLOCK, STONE, ETC. SEE JOB SPECIAL PROVISIONS

UNDERGROUND FACILITIES. STRUCTURES AND UTILITIES HAVE BEEN PLOTTED FROM AVAILABLE SURVEY AND RECORDS. THE COMMISSION DOES NOT WARRANT THE LOCATIONS OF THESE FACILITIES AS PRECISE. IT IS POSSIBLE THERE MAY BE OTHERS. THE EXISTENCE OF WHICH IS PRESENTLY NOT KNOWN OR SHOWN. IT IS THE CONTRACTOR'S RESPONSIBILITY TO DETERMINE THE EXISTENCE AND PRECISE LOCATION OF ALL FACILITIES AND TO AVOID DAMAGE. SEE THE JOB SPECIAL PROVISIONS FOR A LIST OF UTILITY COMPANIES ON OR WITHIN THE VICINITY OF THE PROJECT LIMITS.

BUILDING DEMOLITION

PARCEL 15A

SHEET 2 OF 2

REV.

L:\MoDOT\0040909\J6U1028N-DEMO\007_PARCEL_15A.dgn 1/22/2007