STATE	JOB NO. PROJECT OFFICE	SHEET NO.
MO	PROJECT NO. K6CH-0130-220-1	4
DIST. NO.	COUNTY ST. LOUIS	TOTAL

BELLEFONTAINE OFFICE

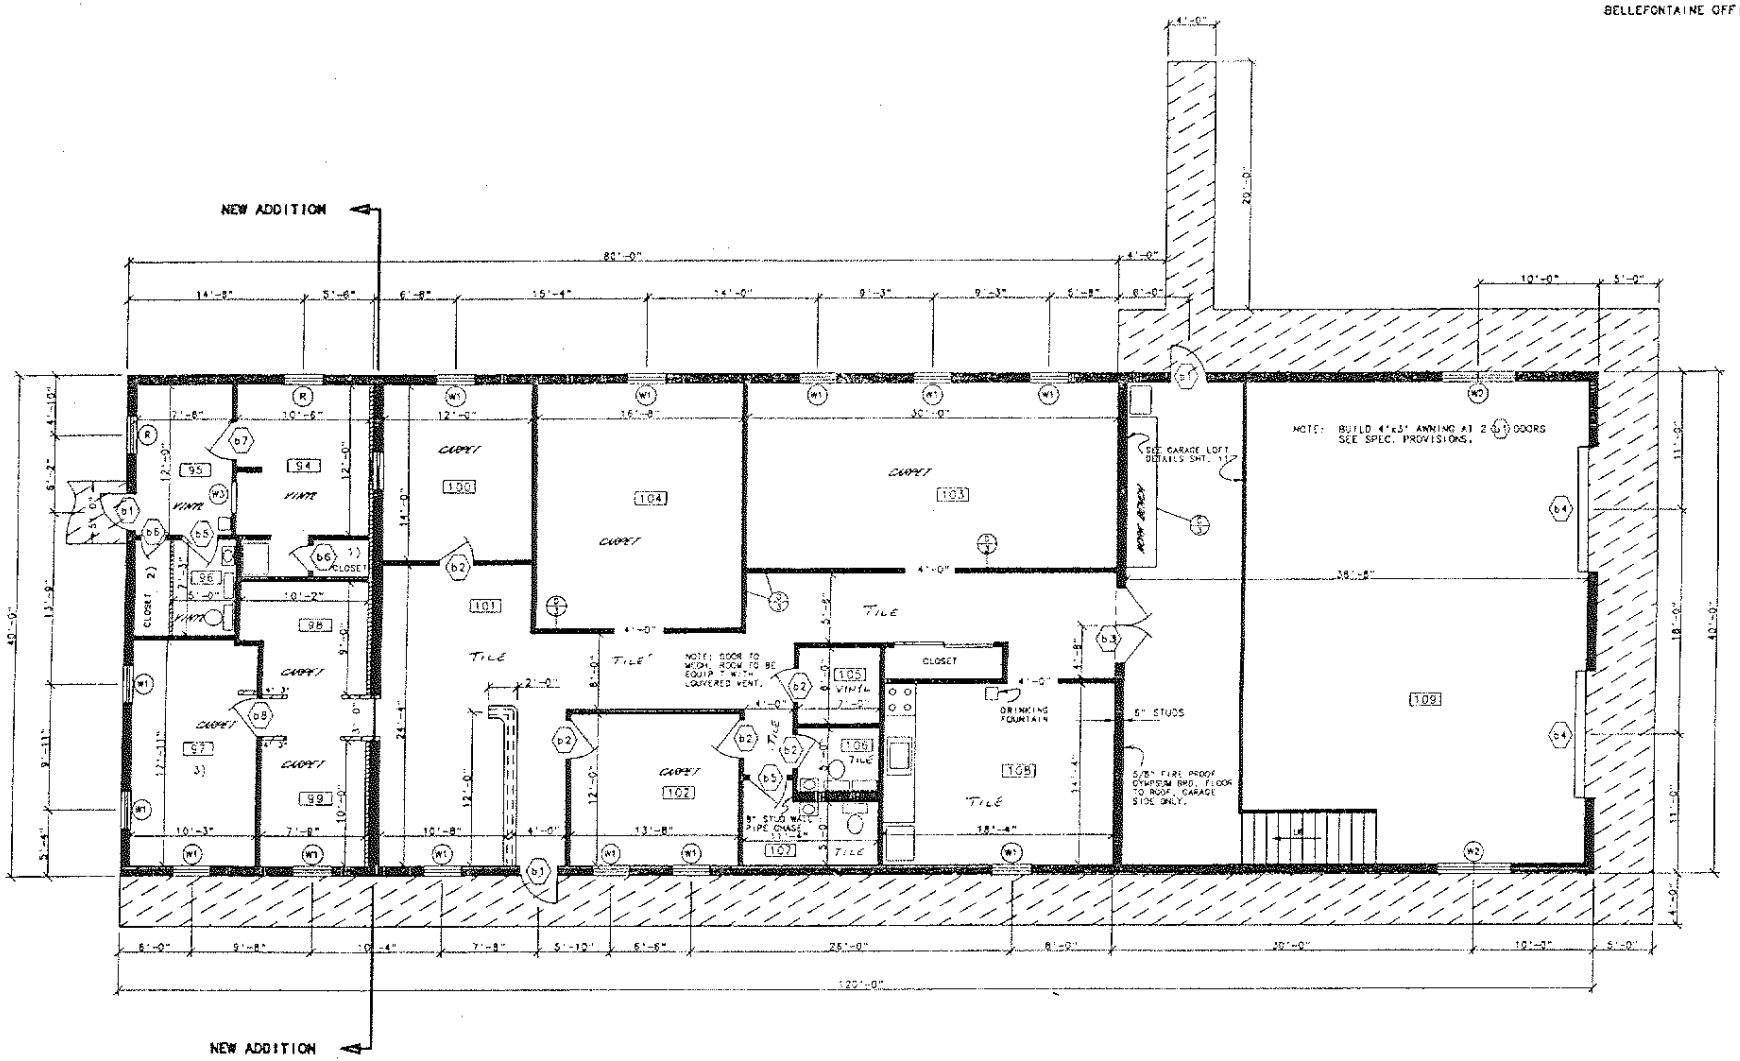

FLOOR PLAN