CHESTERFIELD
PROJECT OFFICE
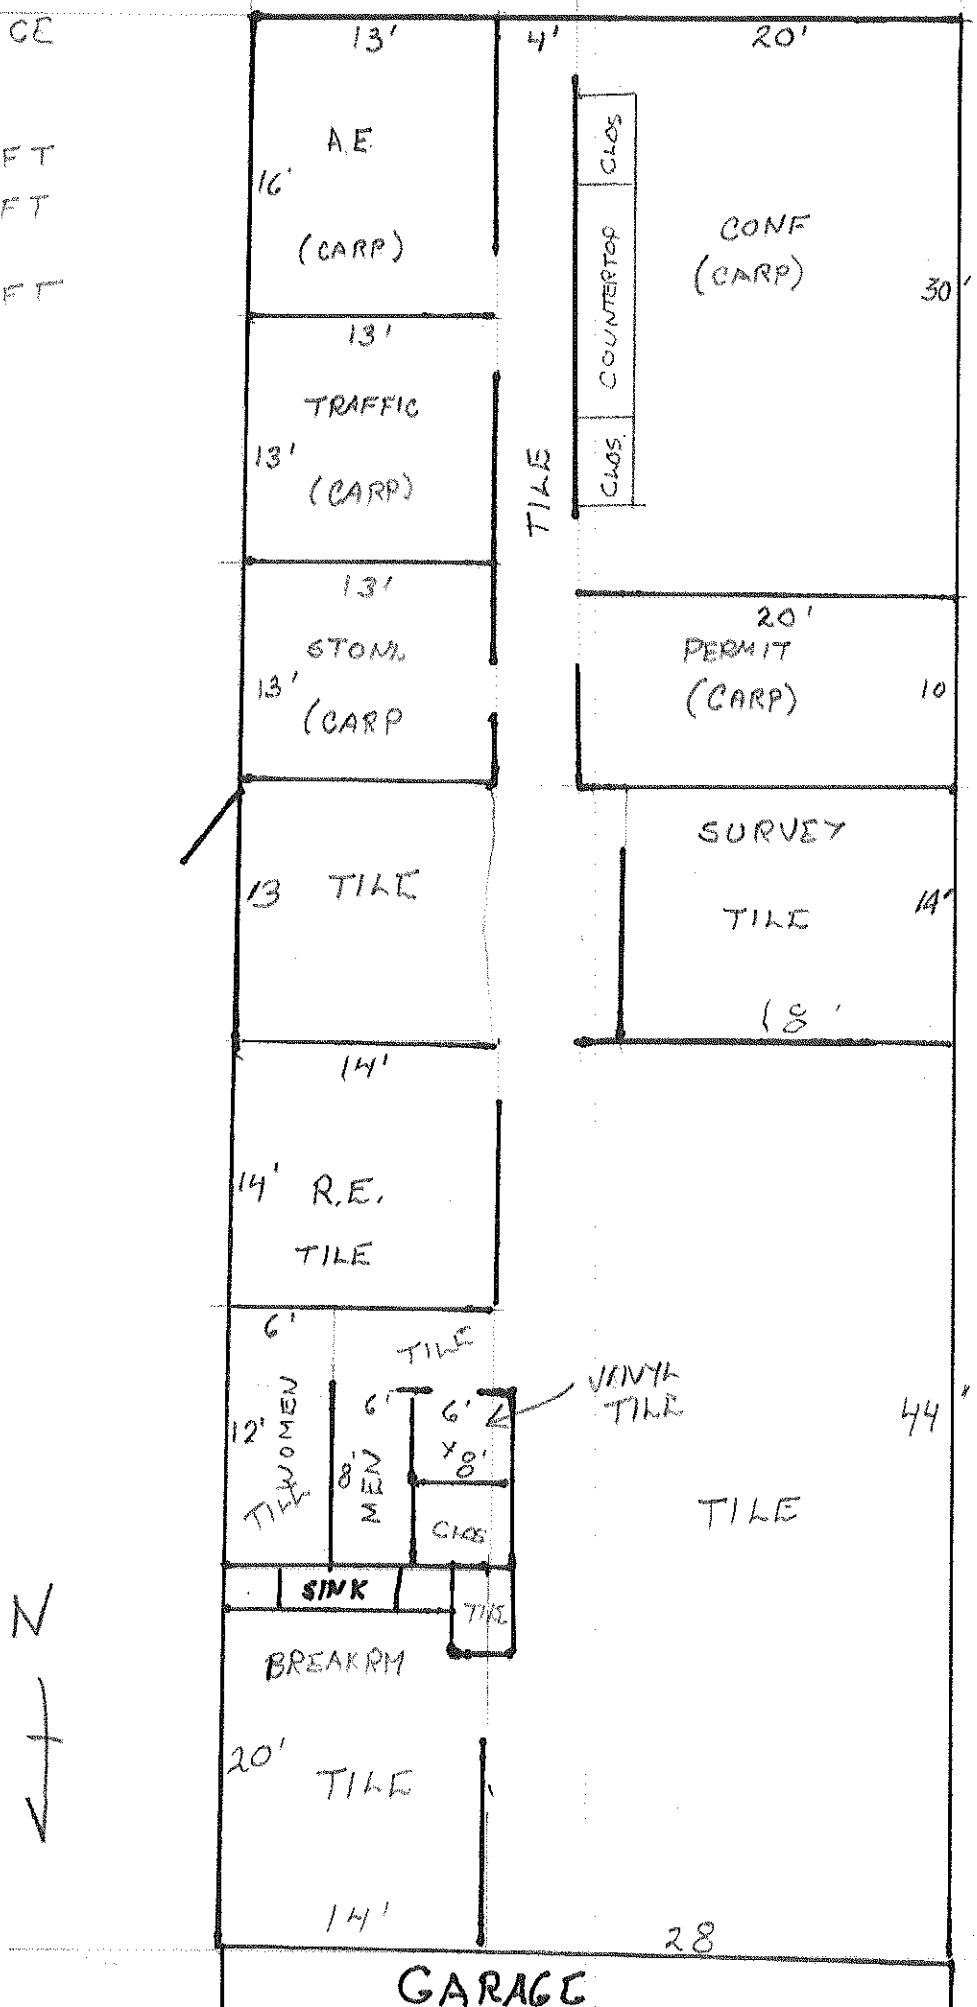
CARPET = 1740 SQFT
VINYL = 48 SQFT
CERAMIC TILE = 2388 SQFT