FIGURE 1
TRAFFIC SIGNAL ASSEMBLY 1

WESTBOUND SIGNAL FACE AT ROUTE K & SB RAMPS

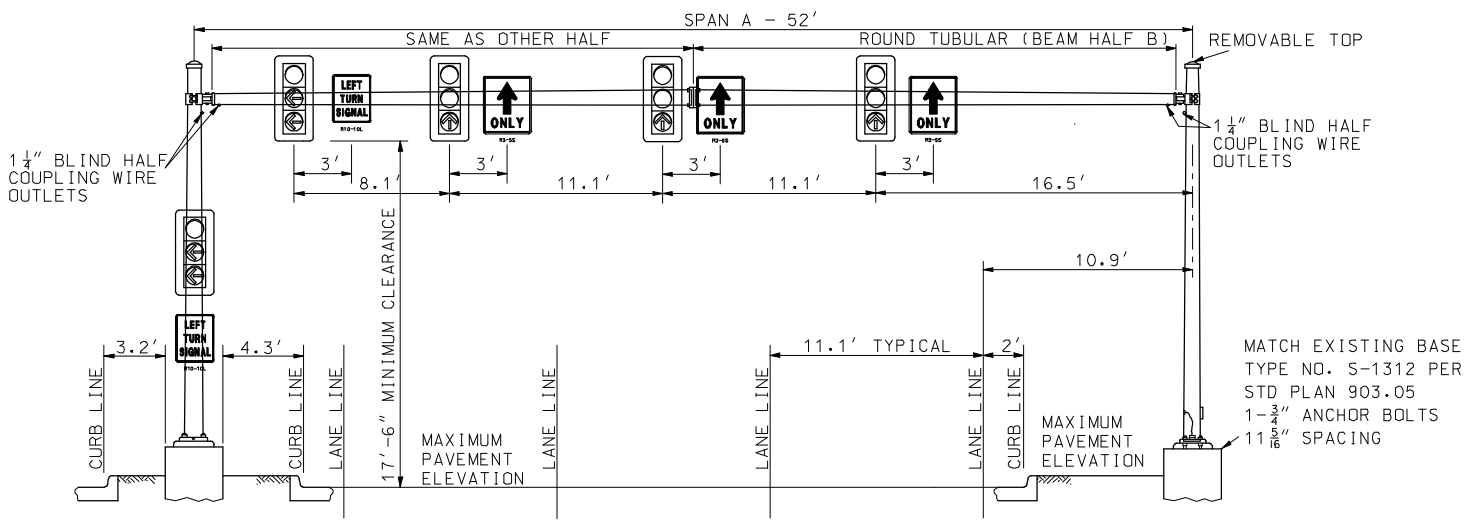

DATE PREPARED	03-31-2009
ROUTE	K
STATE	MO
DISTRICT	10
SHEET NO.	
COUNTY	CAPE GIRARDEAU
JOB NO.	JOS2184
CONTRACT ID.	
PROJECT NO.	
BRIDGE NO.	

DESCRIPTION

DATE

MISSOURI HIGHWAYS AND TRANSPORTATION COMMISSION

105 WEST CAPITOL
JEFFERSON CITY, MO 65102
1-888-ASK-MODOT (1-888-275-6636)