STATE NO.	JOB NO. Const. Div. Project Office	SHEET NO. 4 of 13
DIST. NO.	PROJECT NO. K6CN-0130-220-1	ROUTE
	COUNTY St. CHARLES	

St. Peters Office

ST. PETERS P.O.

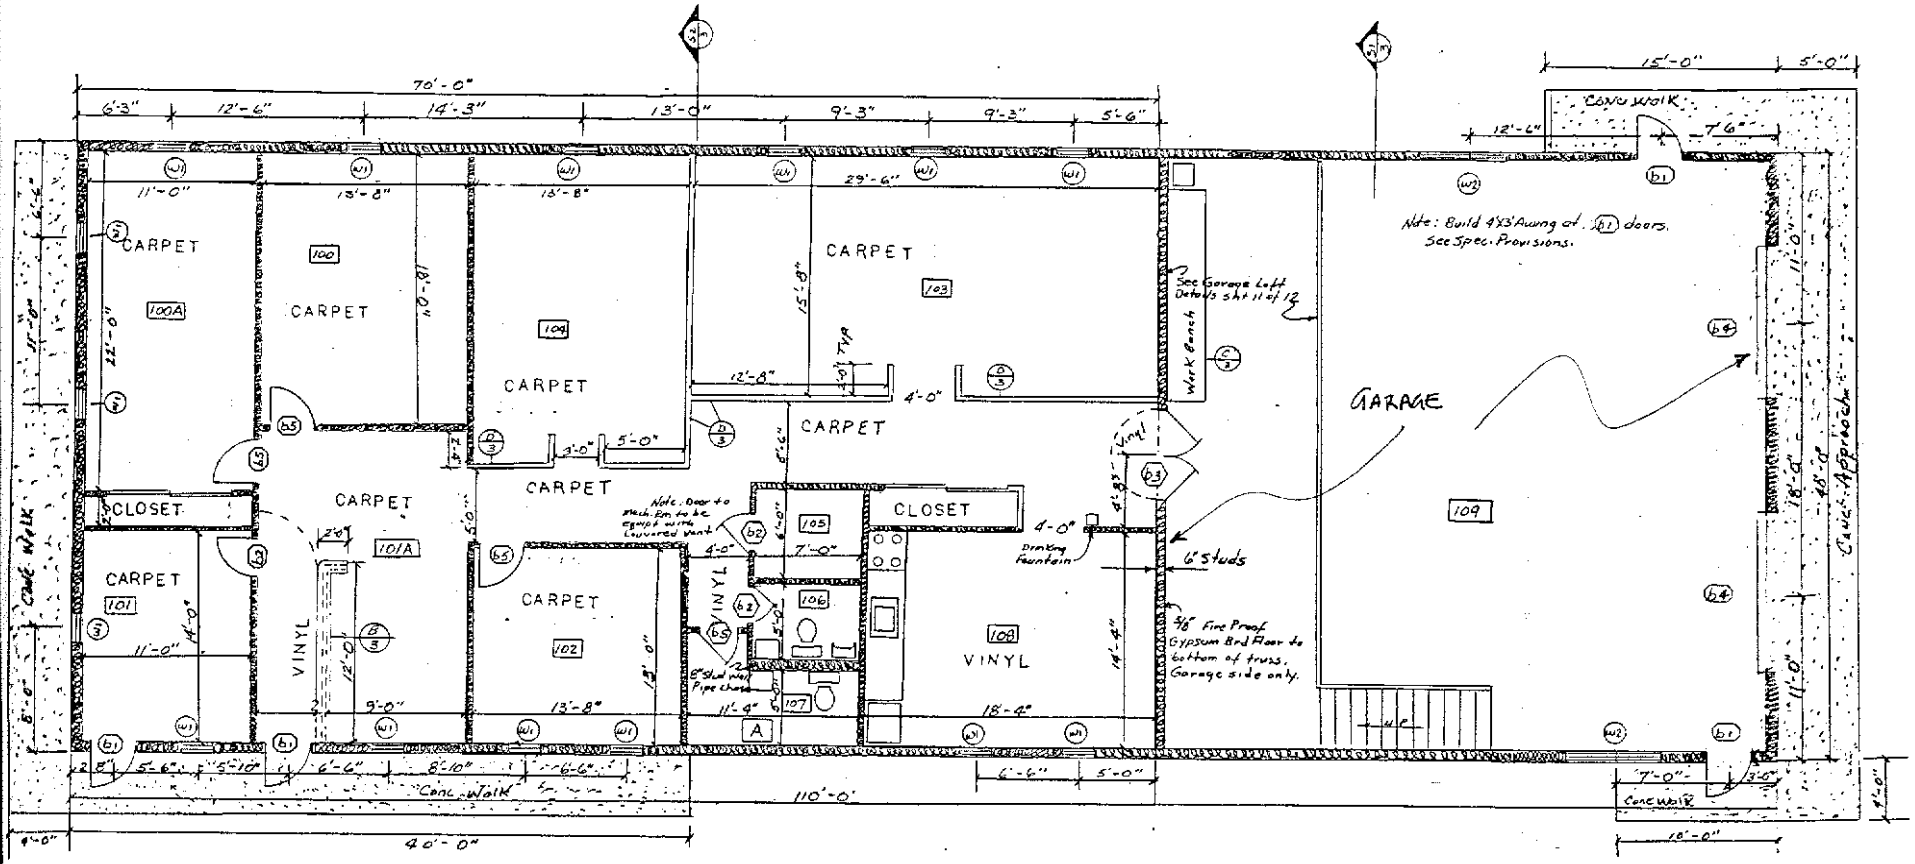

FLOOR PLAN