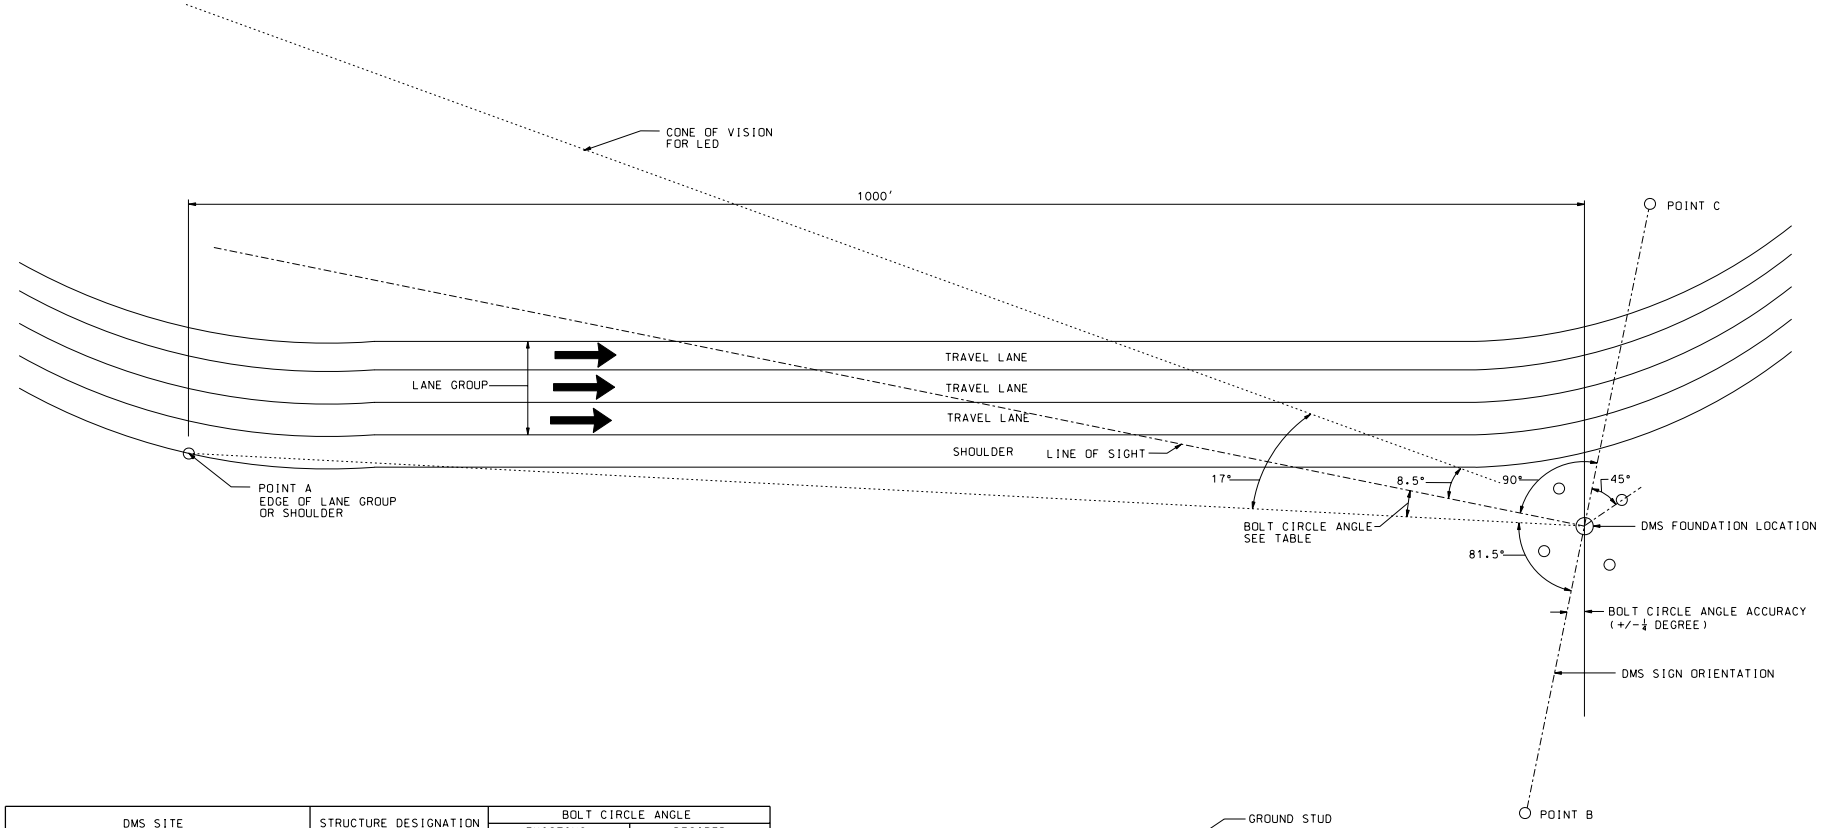

DMS SITE	STRUCTURE DESIGNATION	BOLT CIRCLE ANGLE	
		EXISTING	DESIRED
SB I-270 AT CLAYTON ROAD	MI270S011.6S	17.16°	8.5°
SB I-270 SOUTH OF MANCHESTER ROAD	MI270S009.3S	23.87°	8.5°
SB I-270 SOUTH OF GRAVOIS ROAD	MI270E002.9S	12.71°	8.5°
NB I-270 NORTH OF TESSON FERRY ROAD	MI270W002.3S	13.84°	8.5°
NB I-270 NORTH OF DOUGHERTY FERRY ROAD	MI270N008.9S	14.06°	8.5°

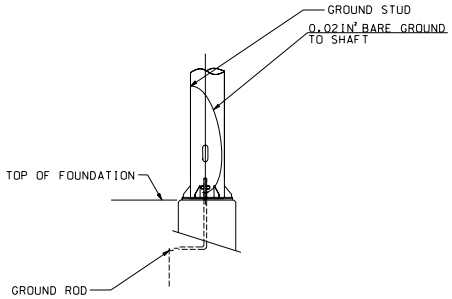

GROUNDING DETAIL

PB PARSONS BRINCKERHOFF
1832
1831 Chestnut Street, Suite 700, St. Louis, MO 63103-2225
Phone: 314-421-4796, Fax: 314-421-1741

DMS SIGN LOCATION
BOLT CIRCLE ORIENTATION DETAIL
SPECIAL SHEET 1 OF 2

ROUTE	STATE	DISTRICT	SHEET NO.
	MO	6	

JOB NO.

COUNTY ST. LOUIS

REV.