FIGURE E14-1
REX WHITTON EXPRESSWAY
DOWNTOWN OPTIONS
4/17/06

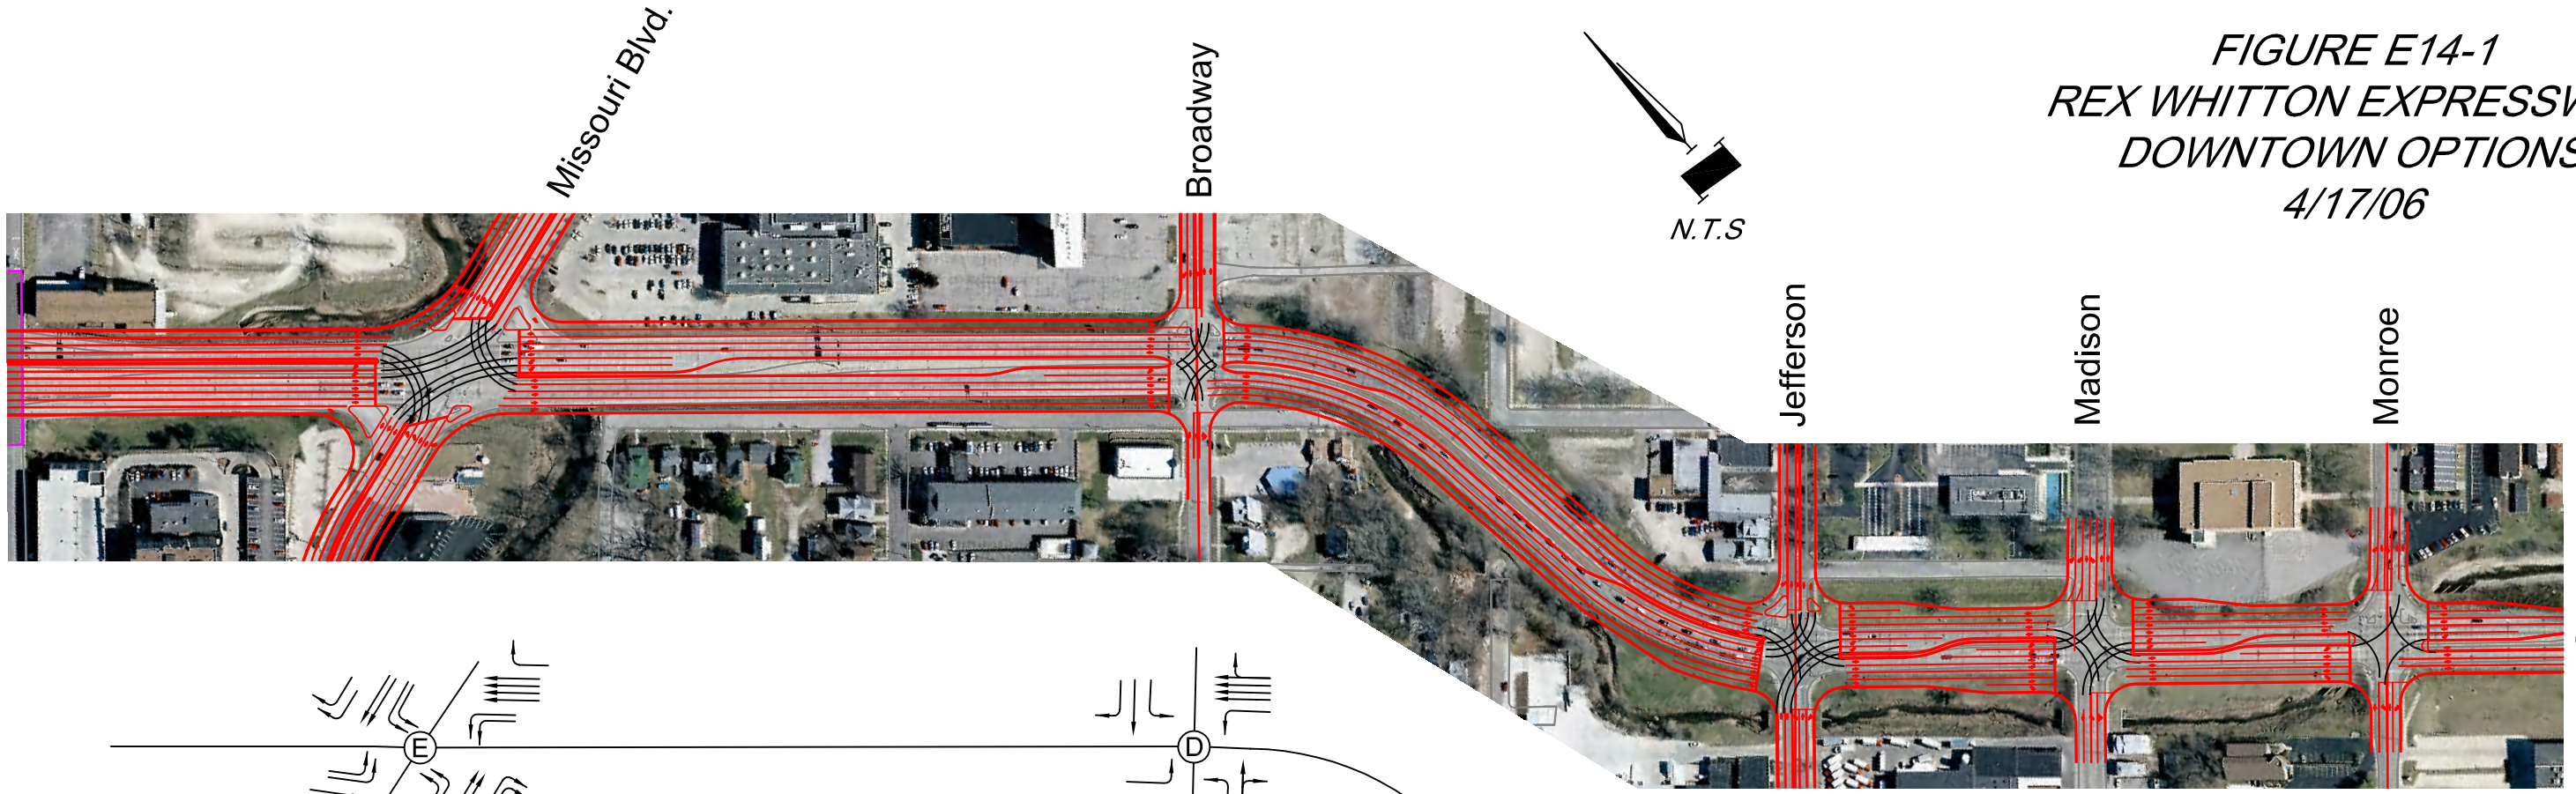

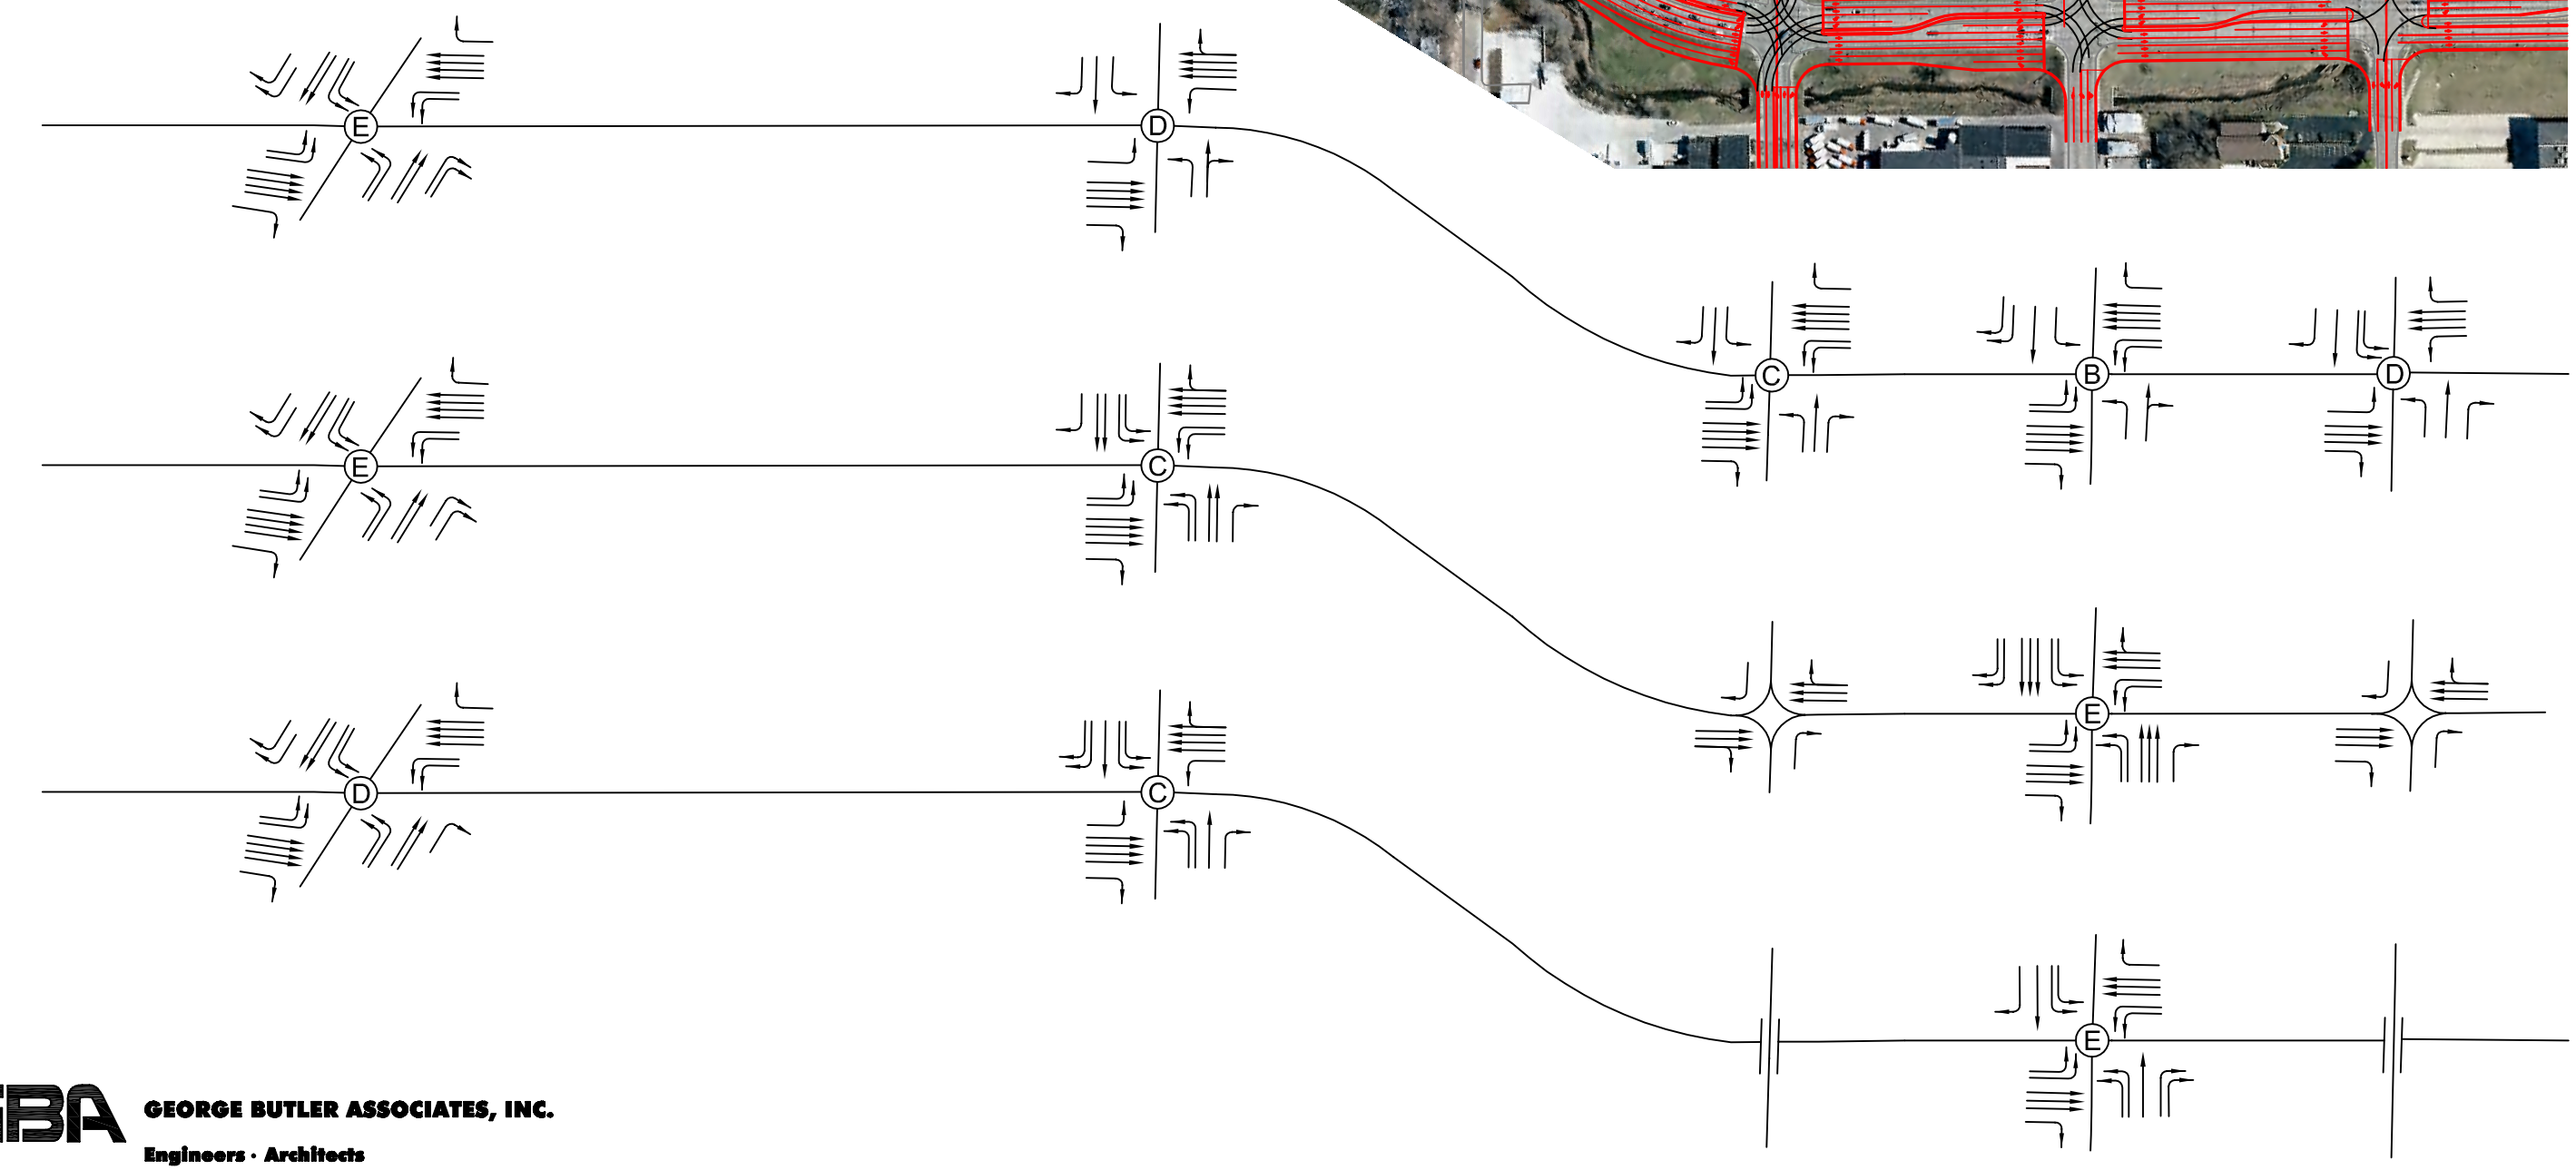

GBA GEORGE BUTLER ASSOCIATES, INC.
Engineers · Architects

FIGURE E14-6
REX WHITTON EXPRESSWAY
DOWNTOWN OPTIONS
4/17/06

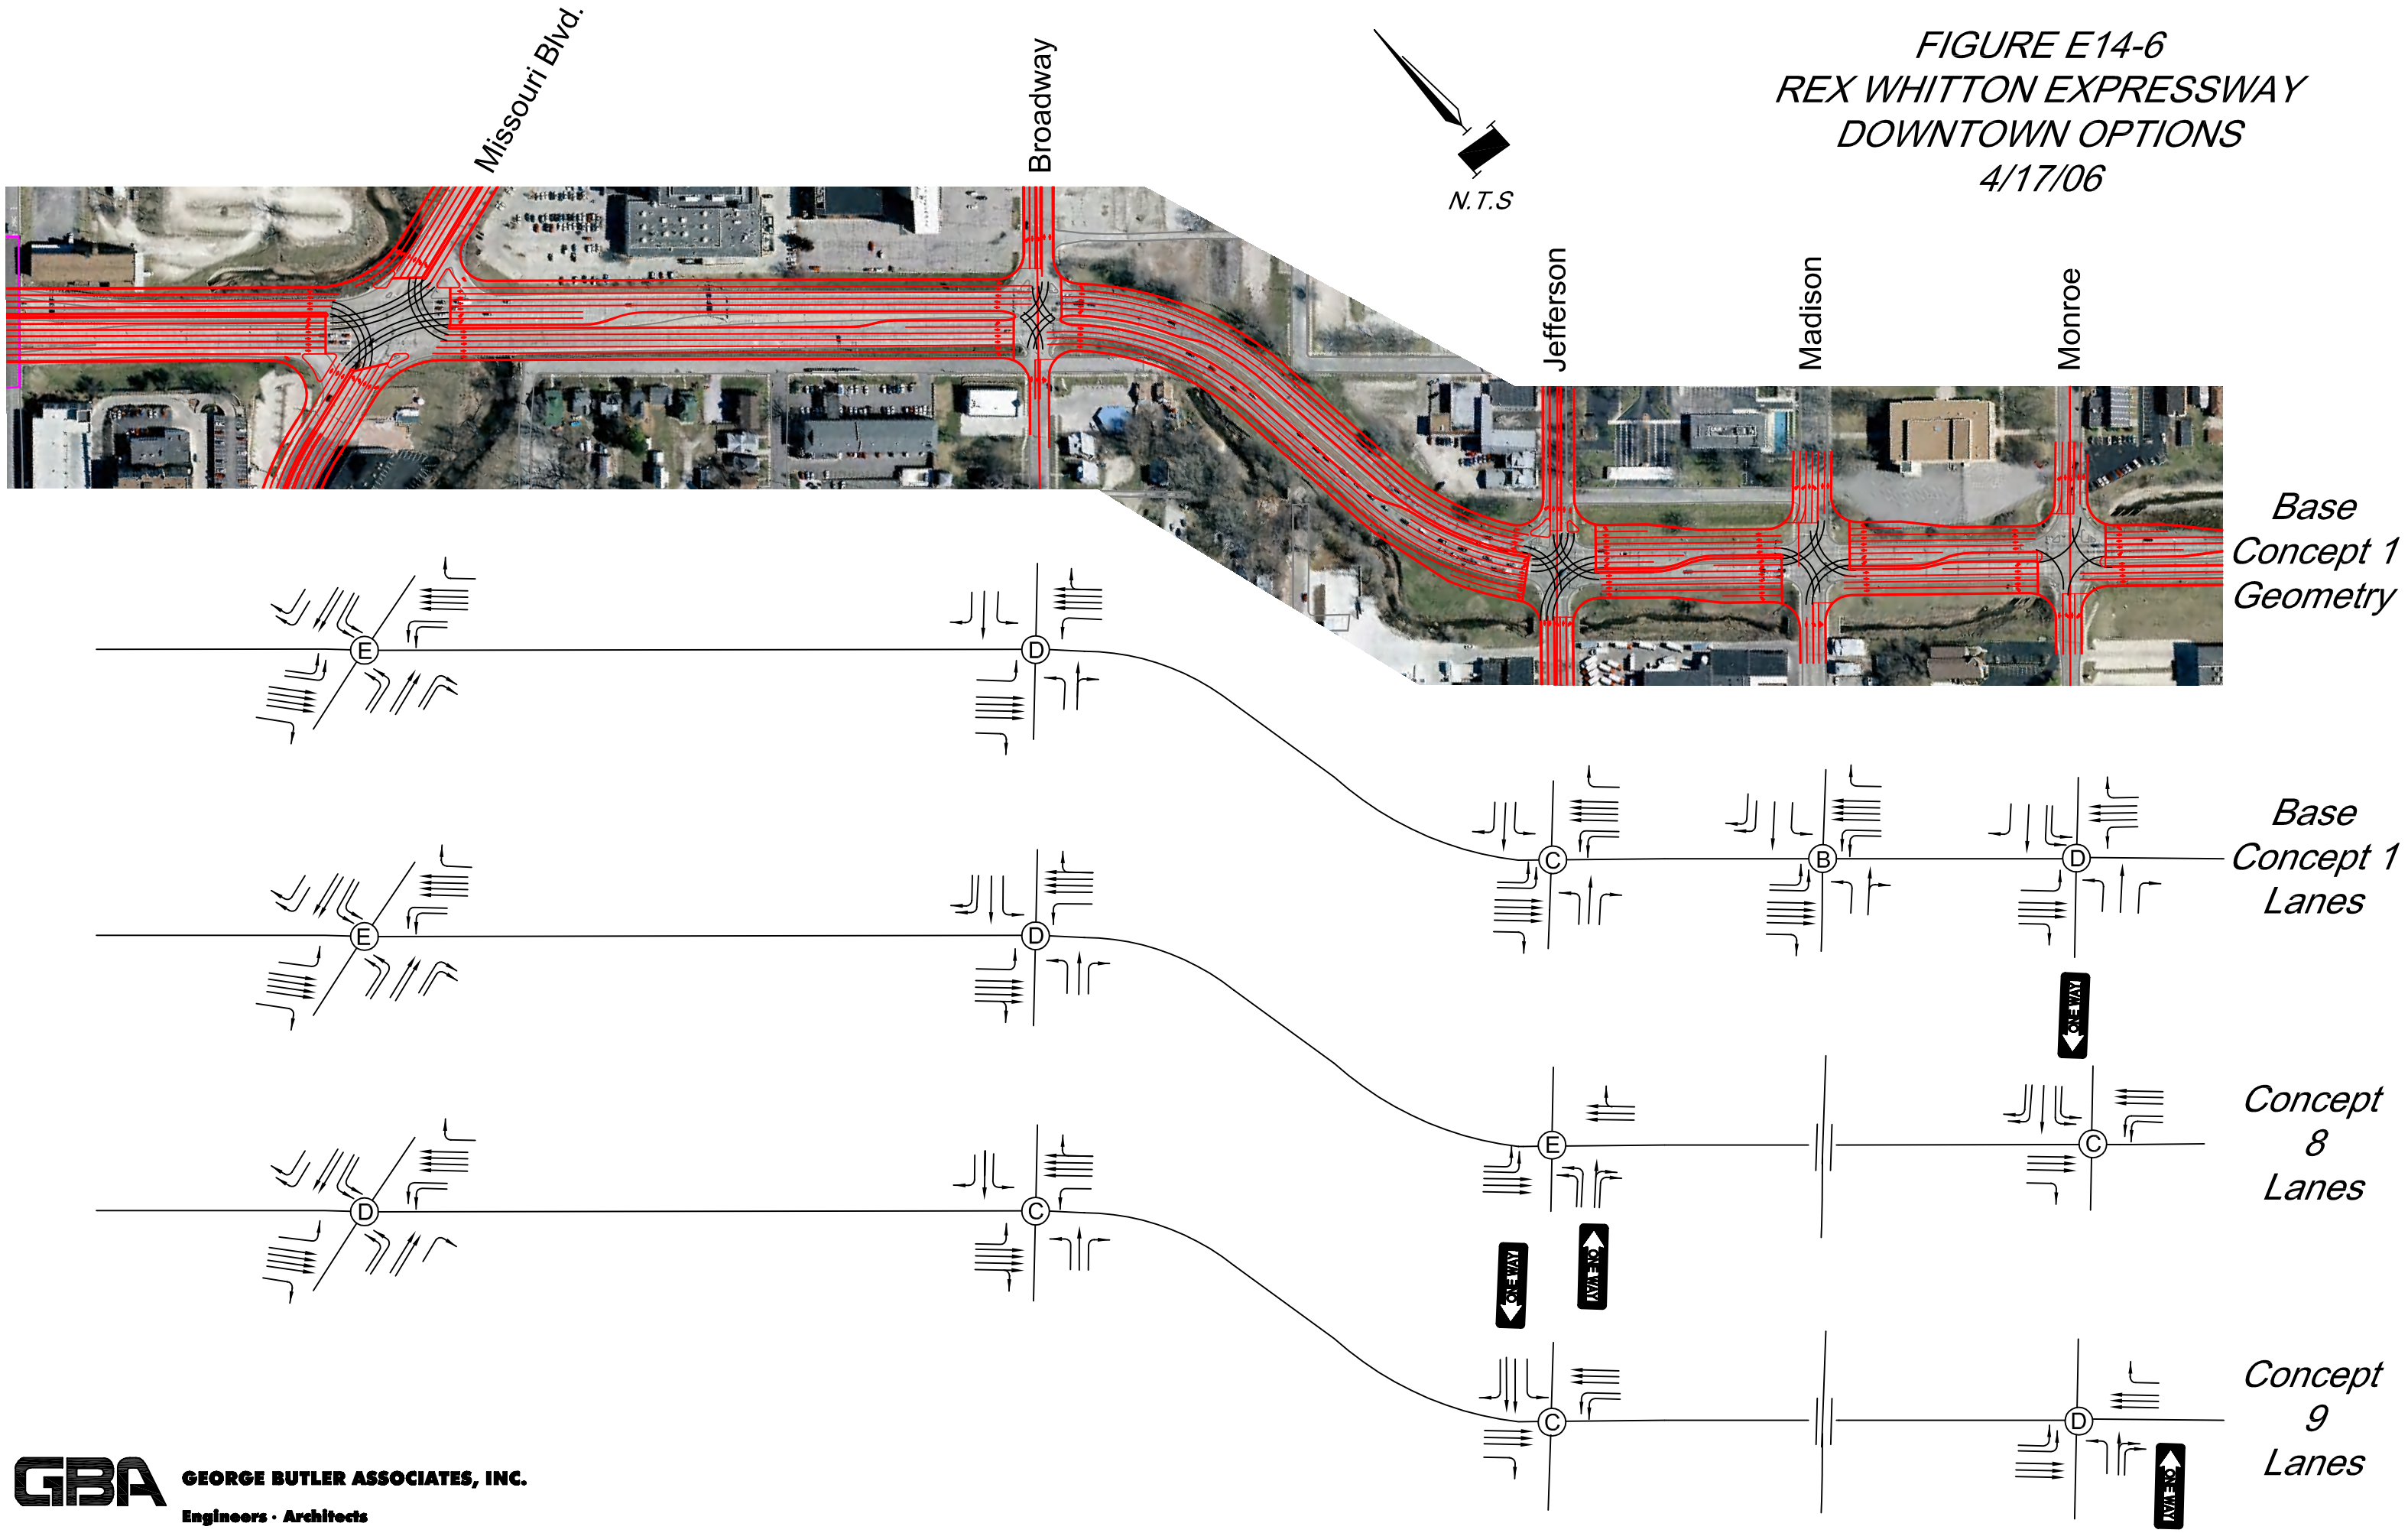

GEORGE BUTLER ASSOCIATES, INC.
Engineers · Architects

FIGURE E14-5
REX WHITTON EXPRESSWAY
DOWNTOWN OPTIONS
4/17/06

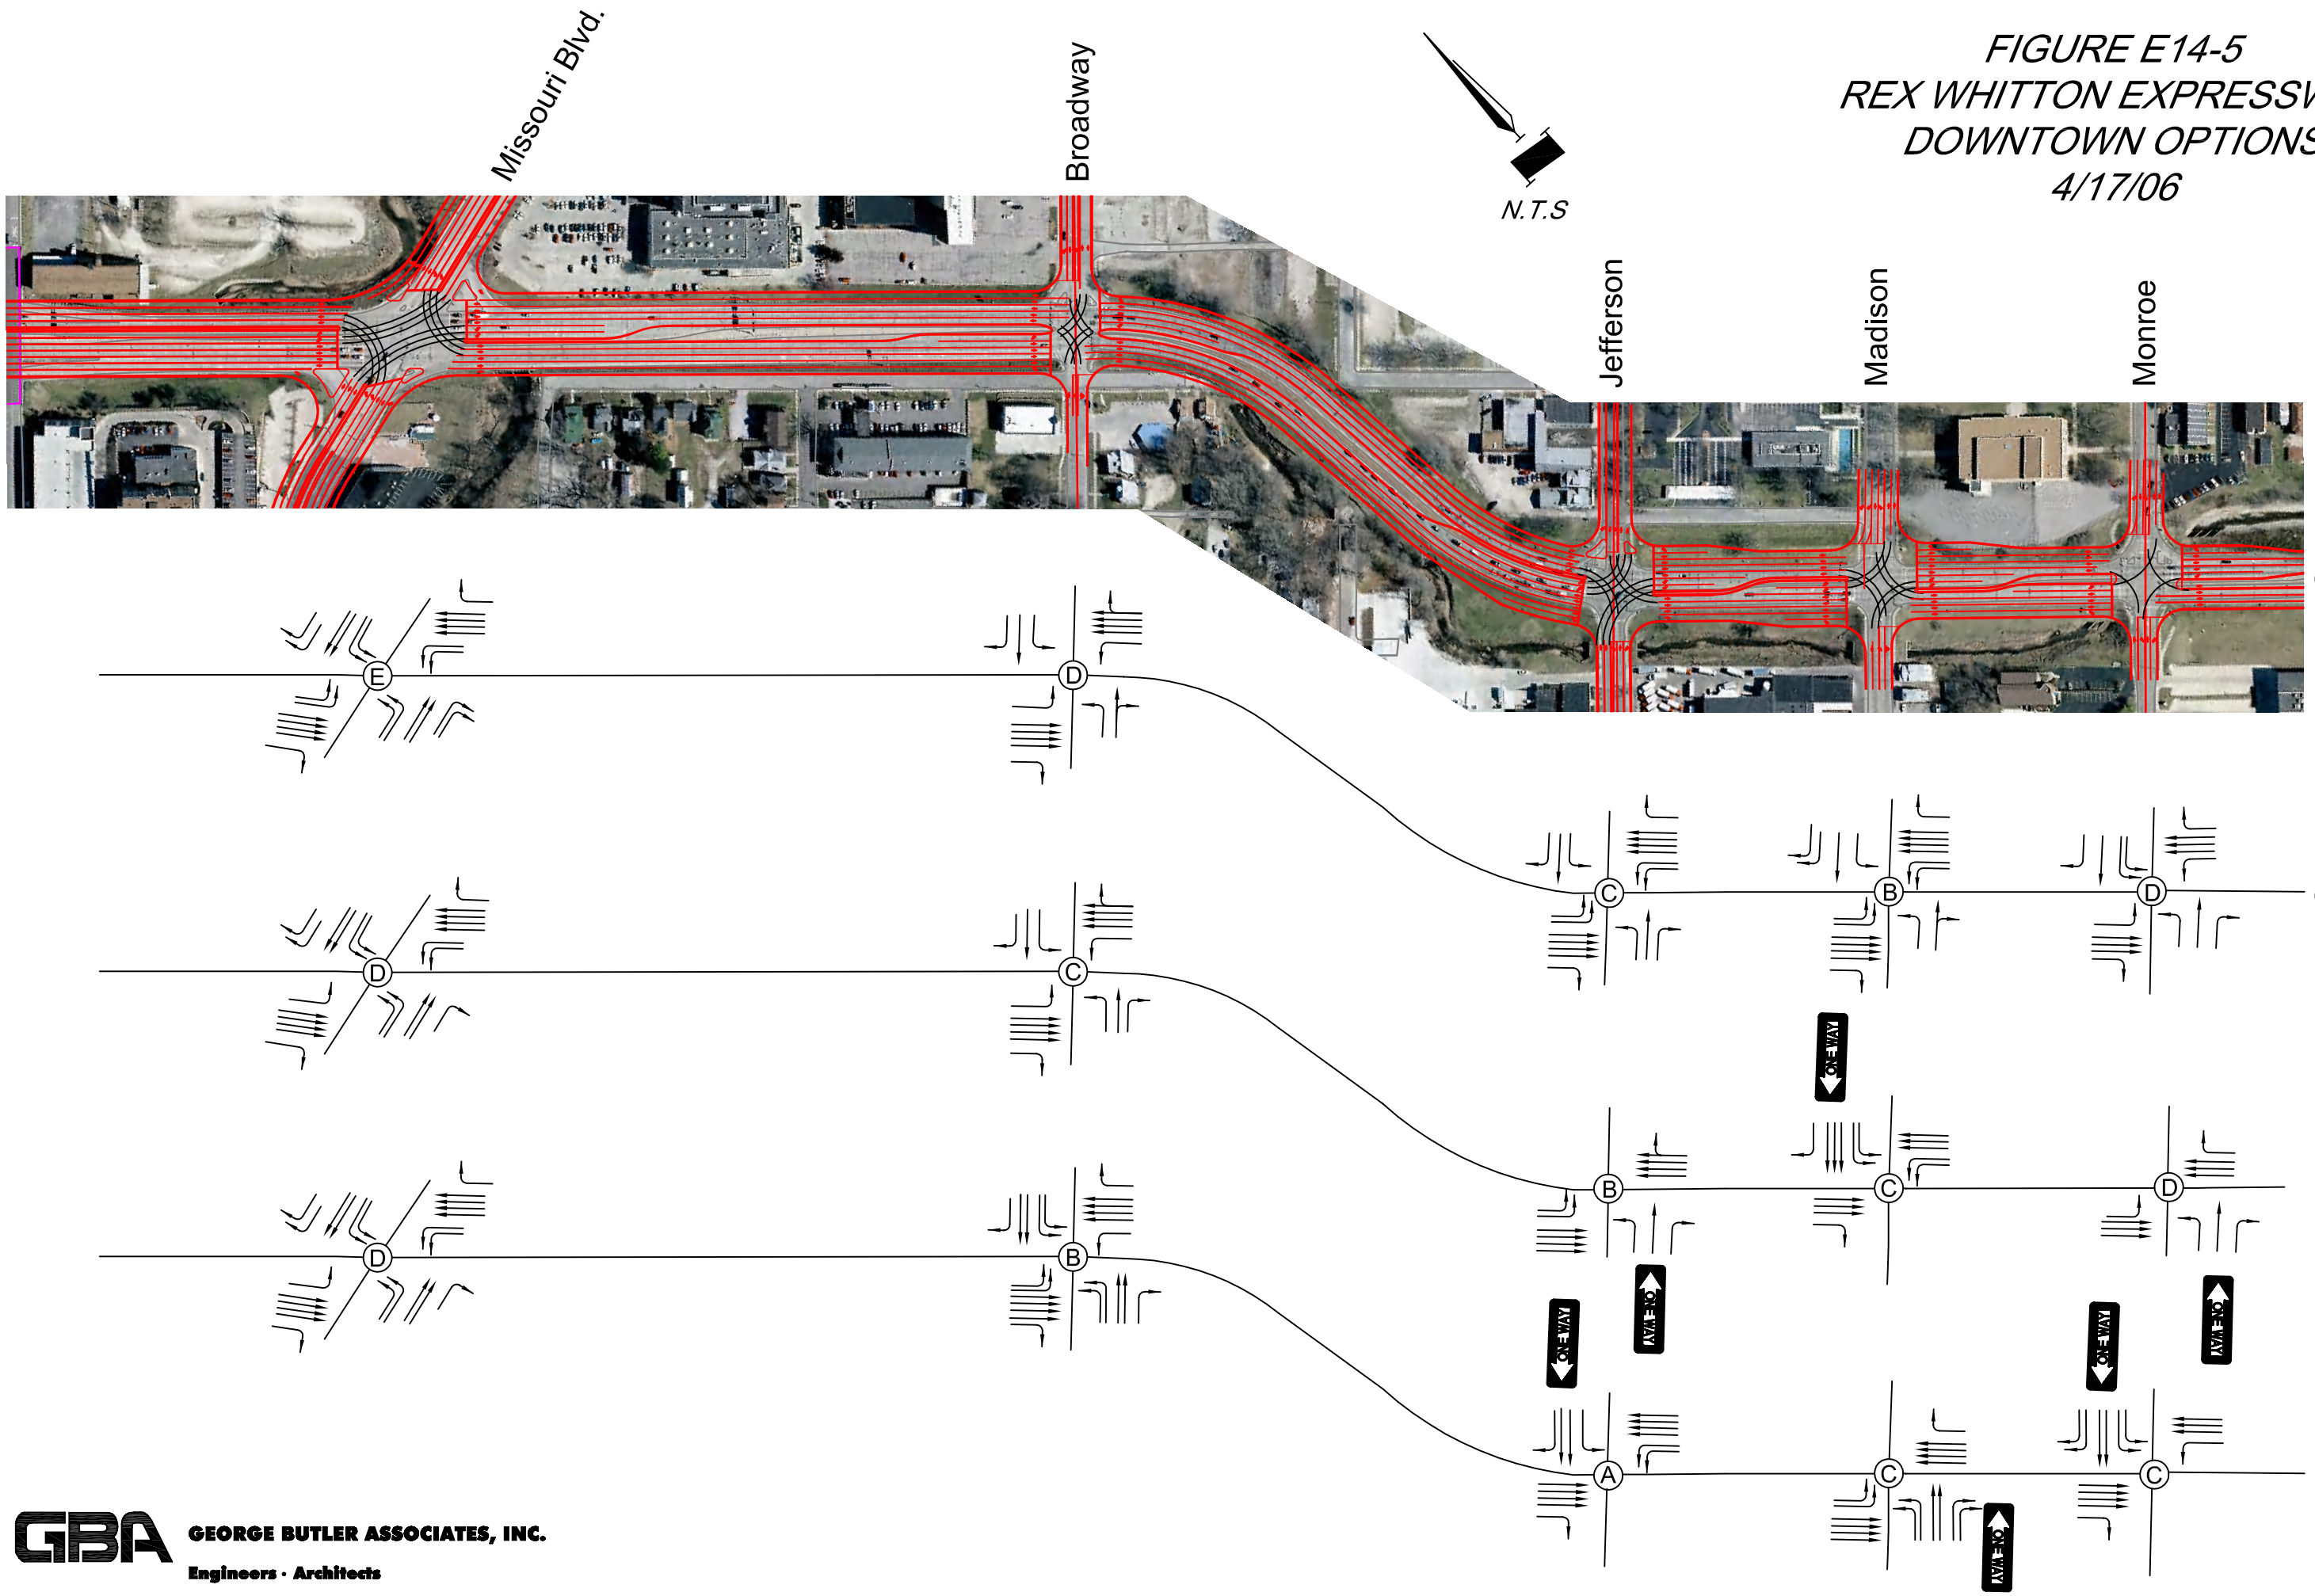

GEORGE BUTLER ASSOCIATES, INC.
Engineers · Architects

FIGURE E14-4
REX WHITTON EXPRESSWAY
DOWNTOWN OPTIONS
4/17/06

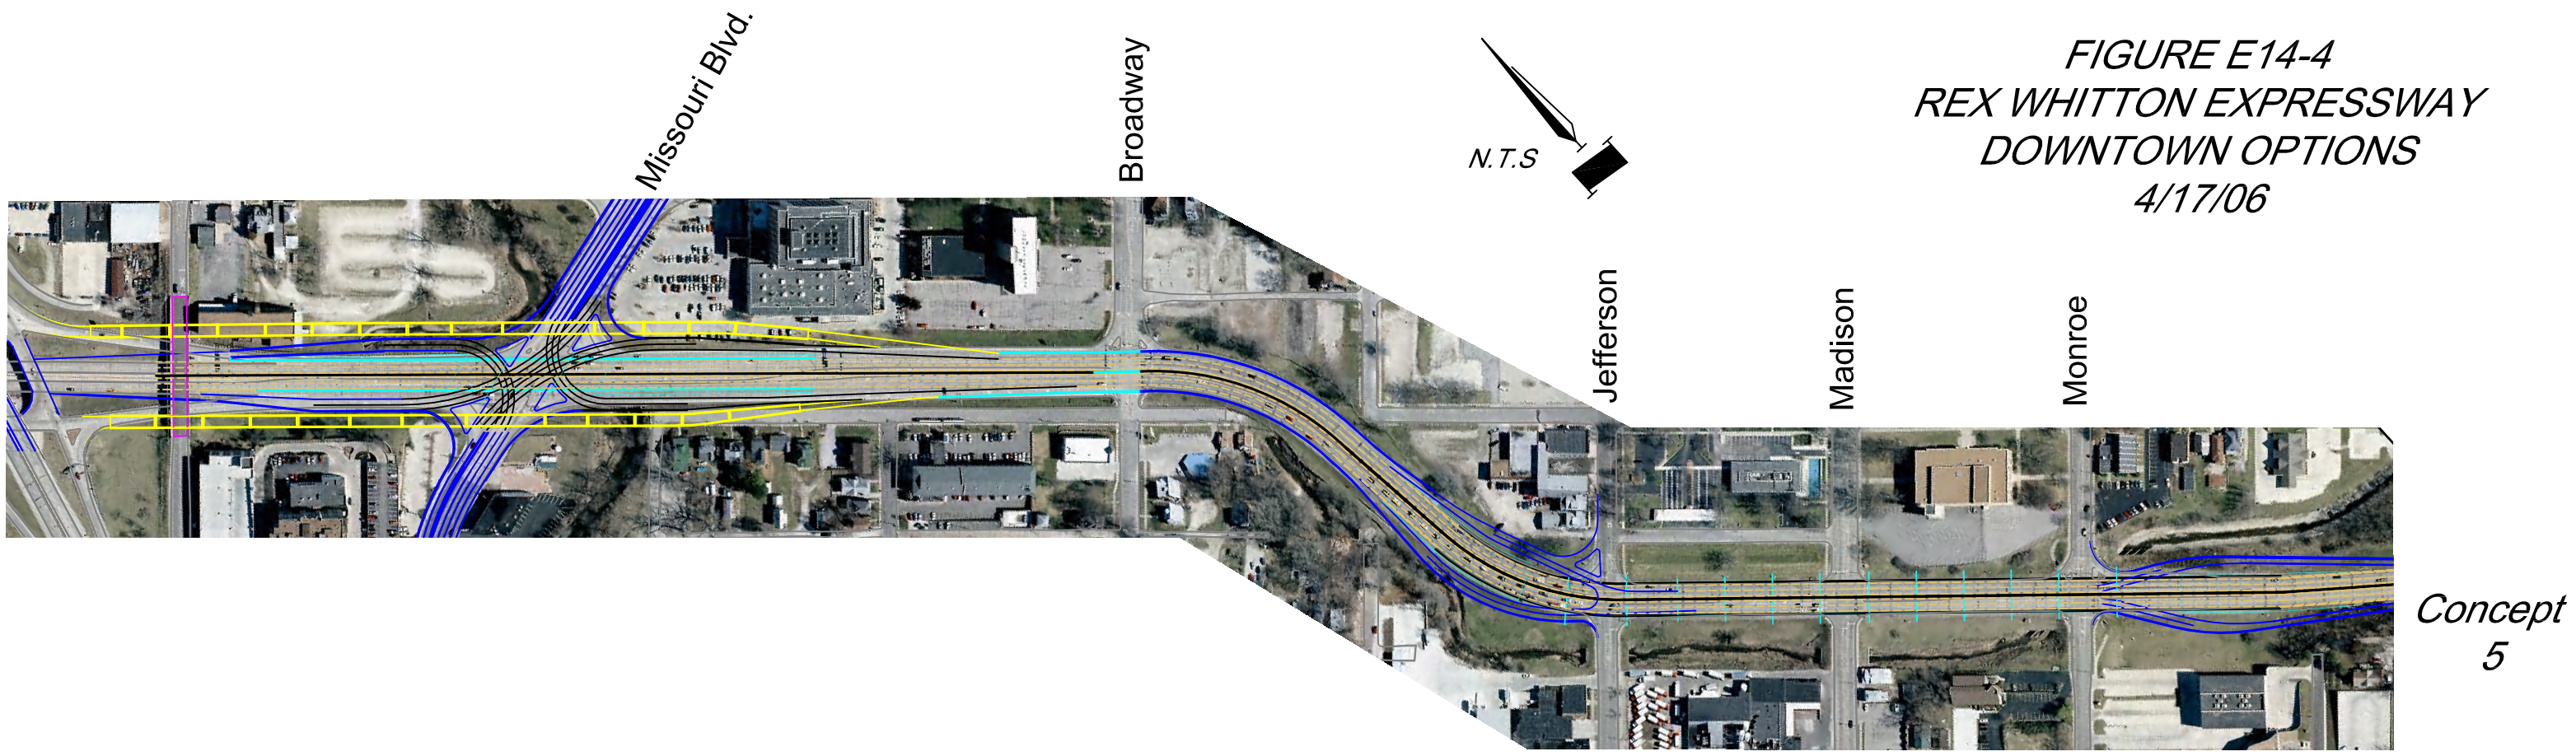

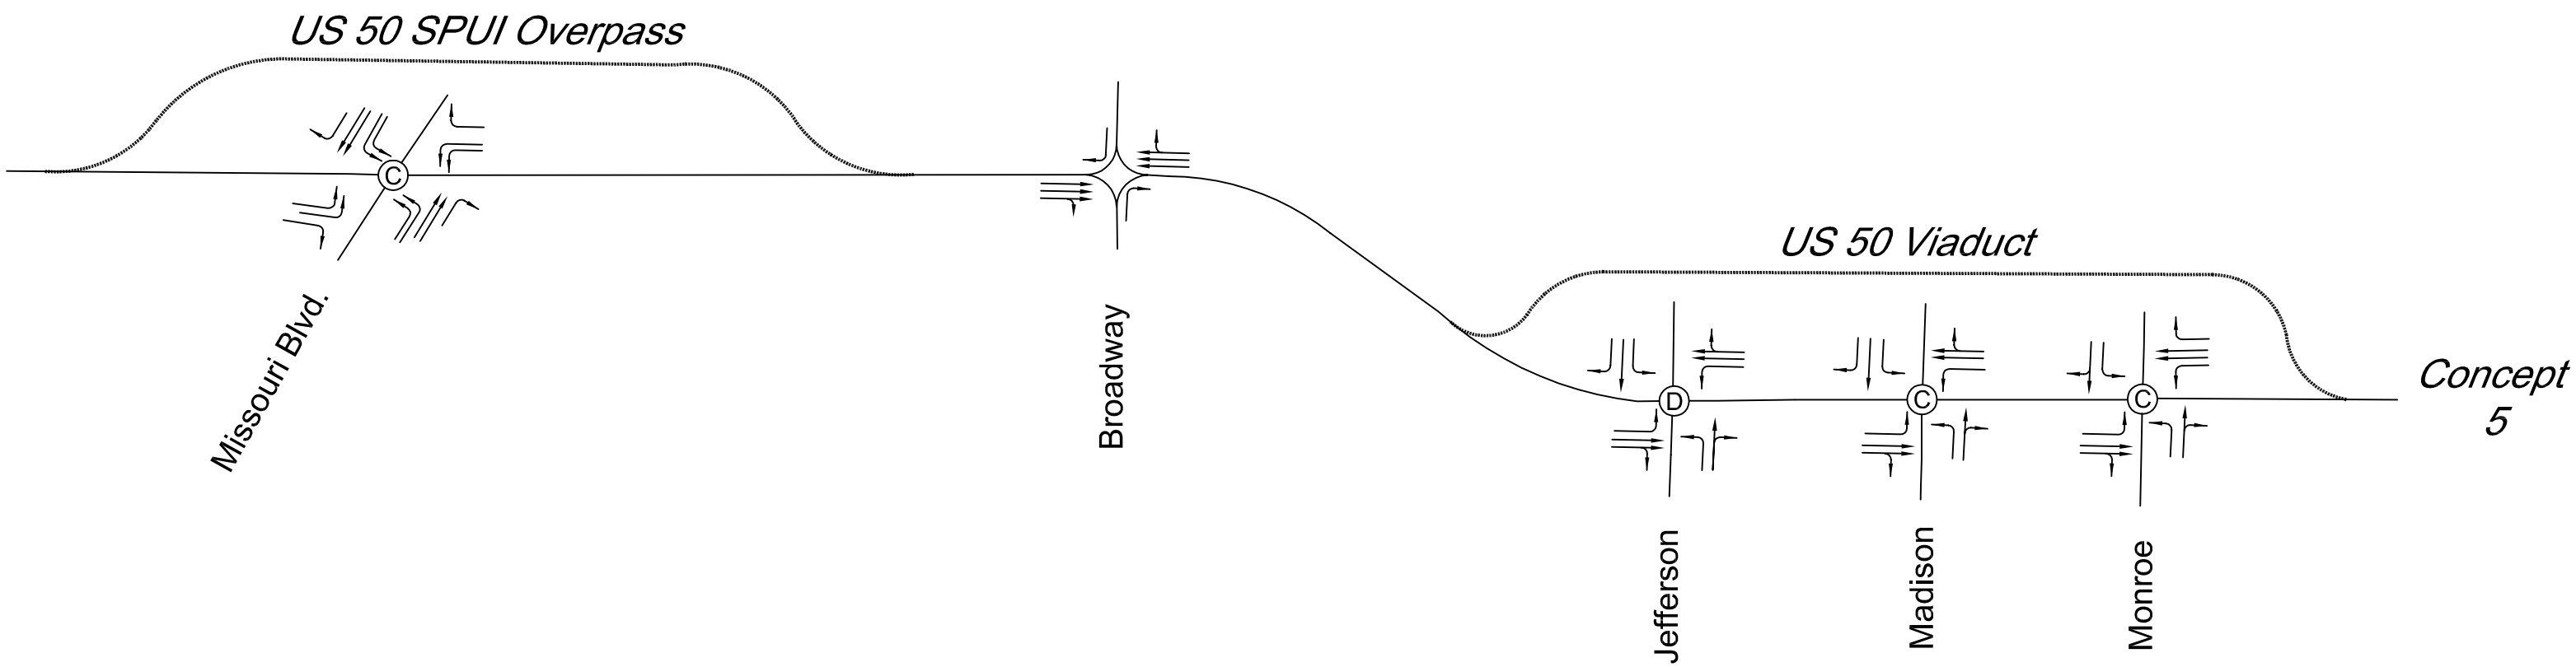

GEORGE BUTLER ASSOCIATES, INC.
Engineers · Architects

FIGURE E14-3
REX WHITTON EXPRESSWAY
DOWNTOWN OPTIONS
4/17/06

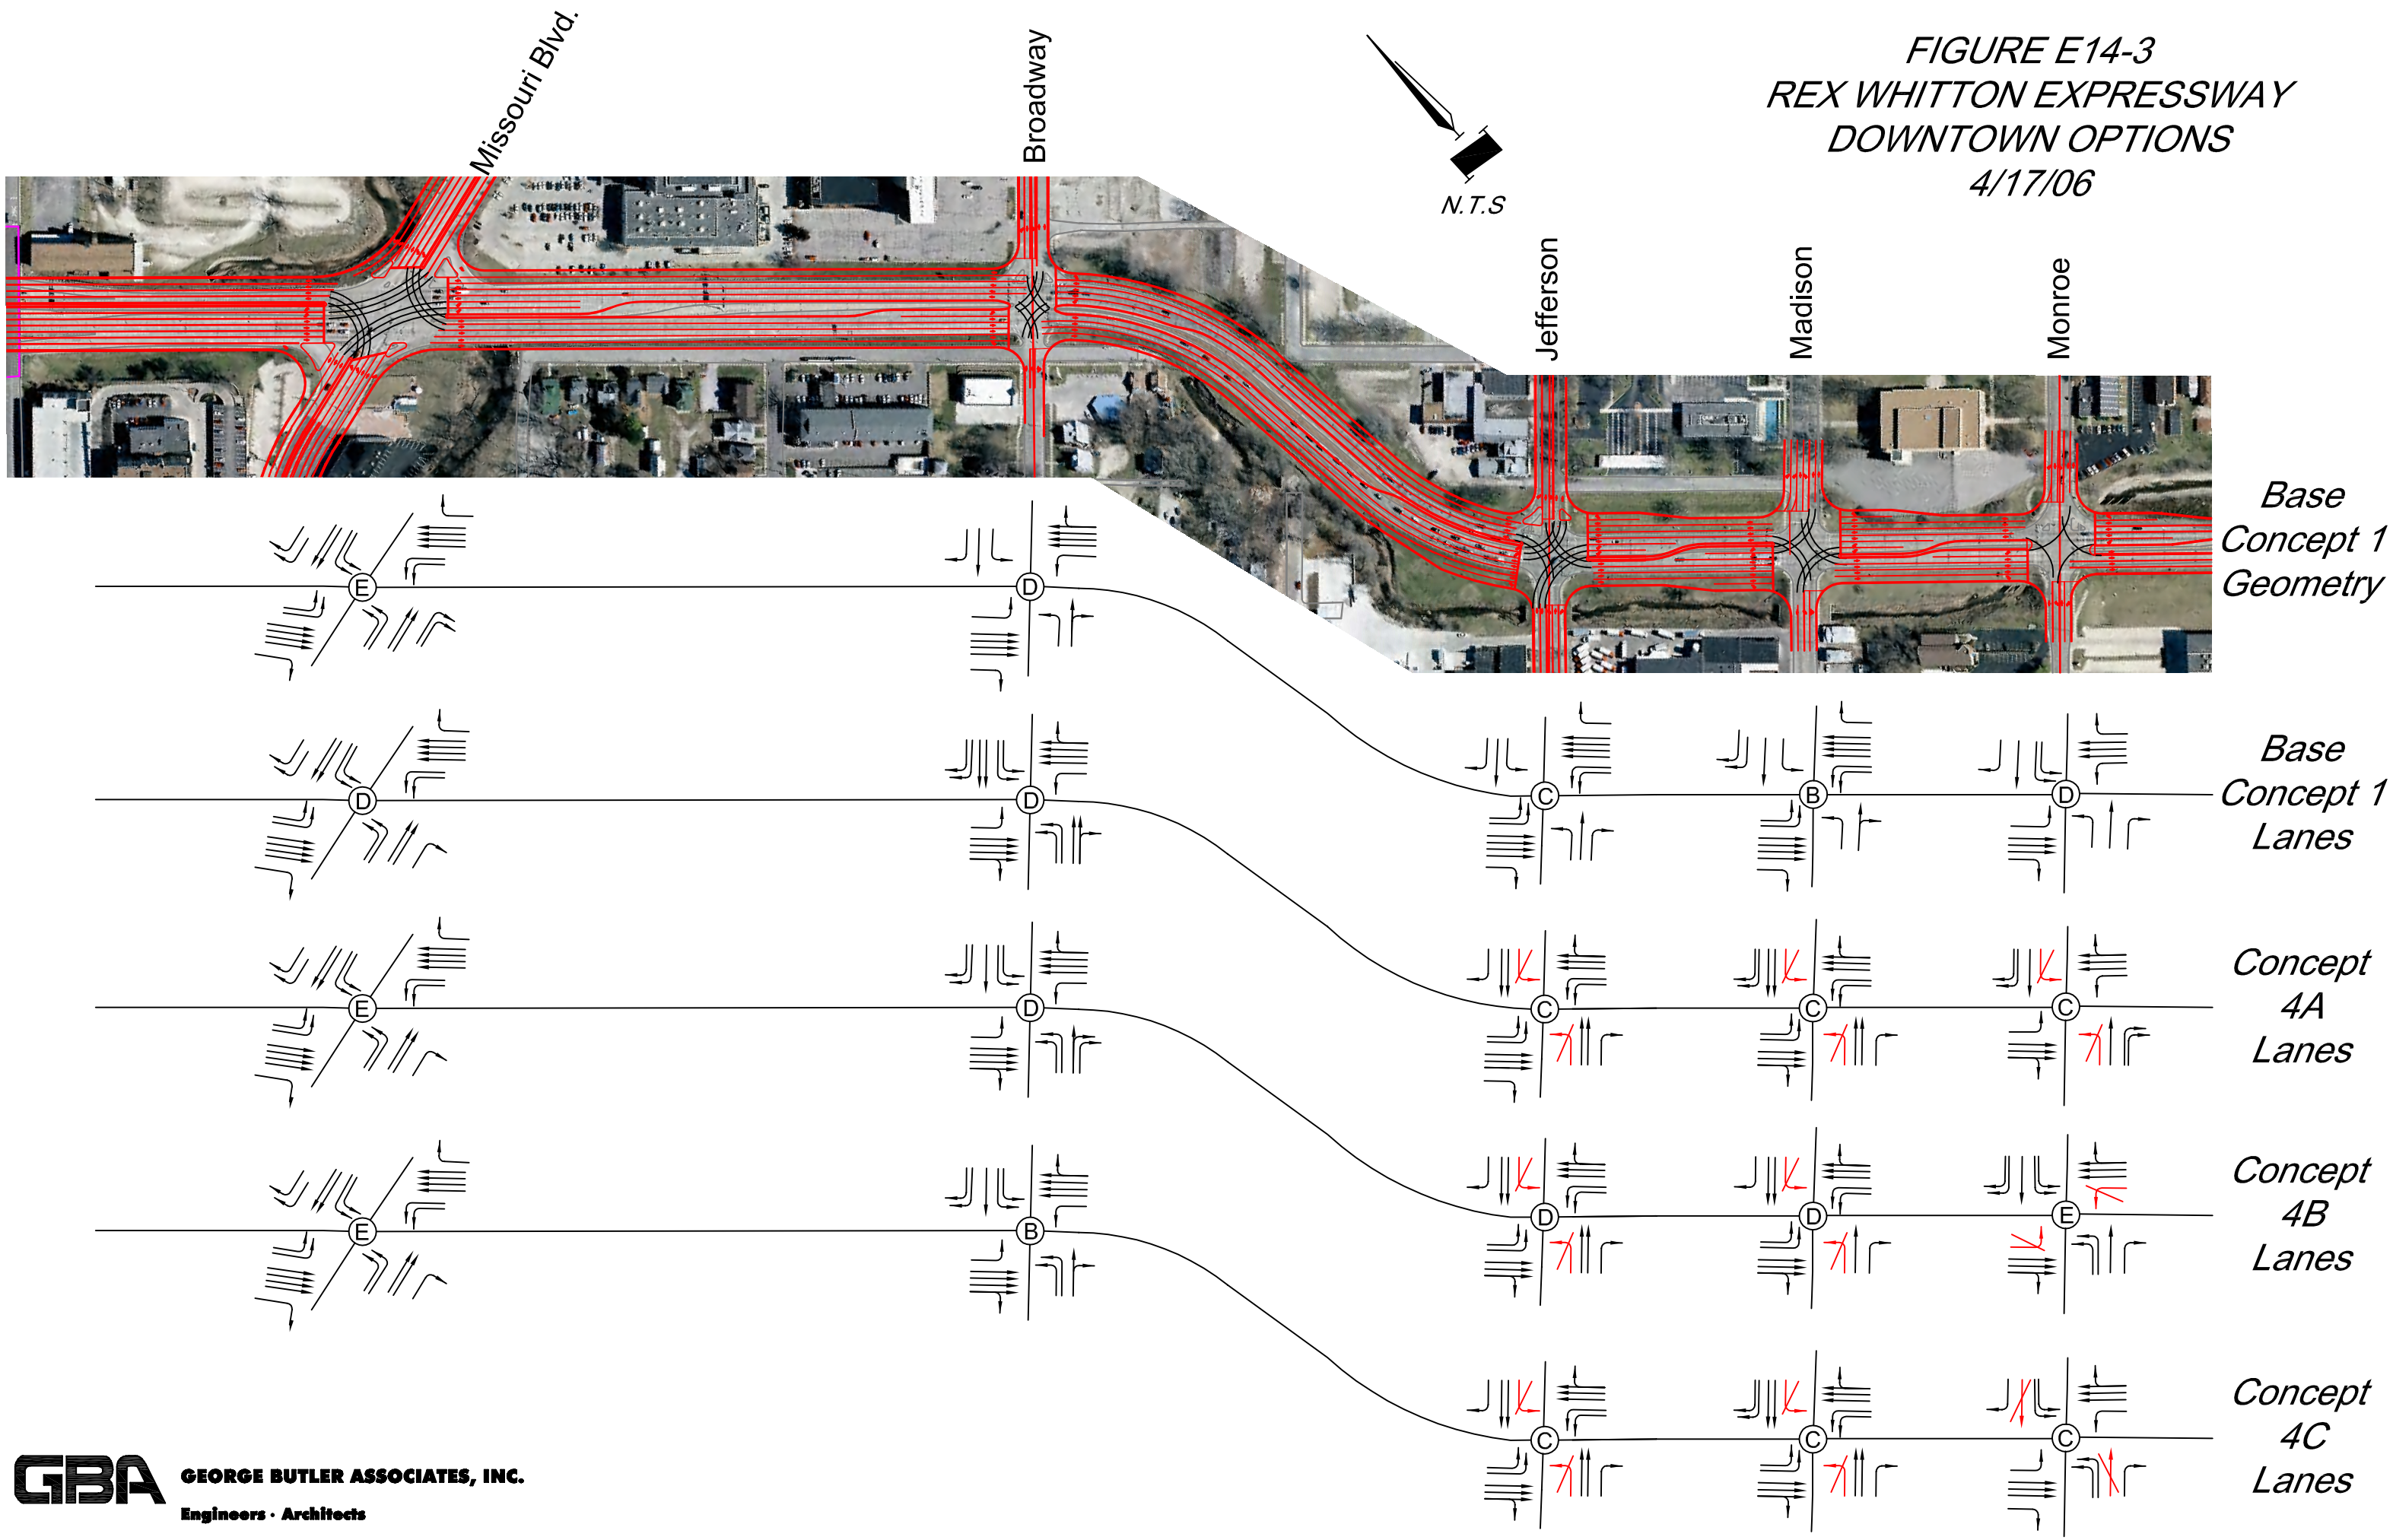

GBA GEORGE BUTLER ASSOCIATES, INC.
Engineers · Architects

FIGURE E14-2
REX WHITTON EXPRESSWAY
DOWNTOWN OPTIONS
4/17/06

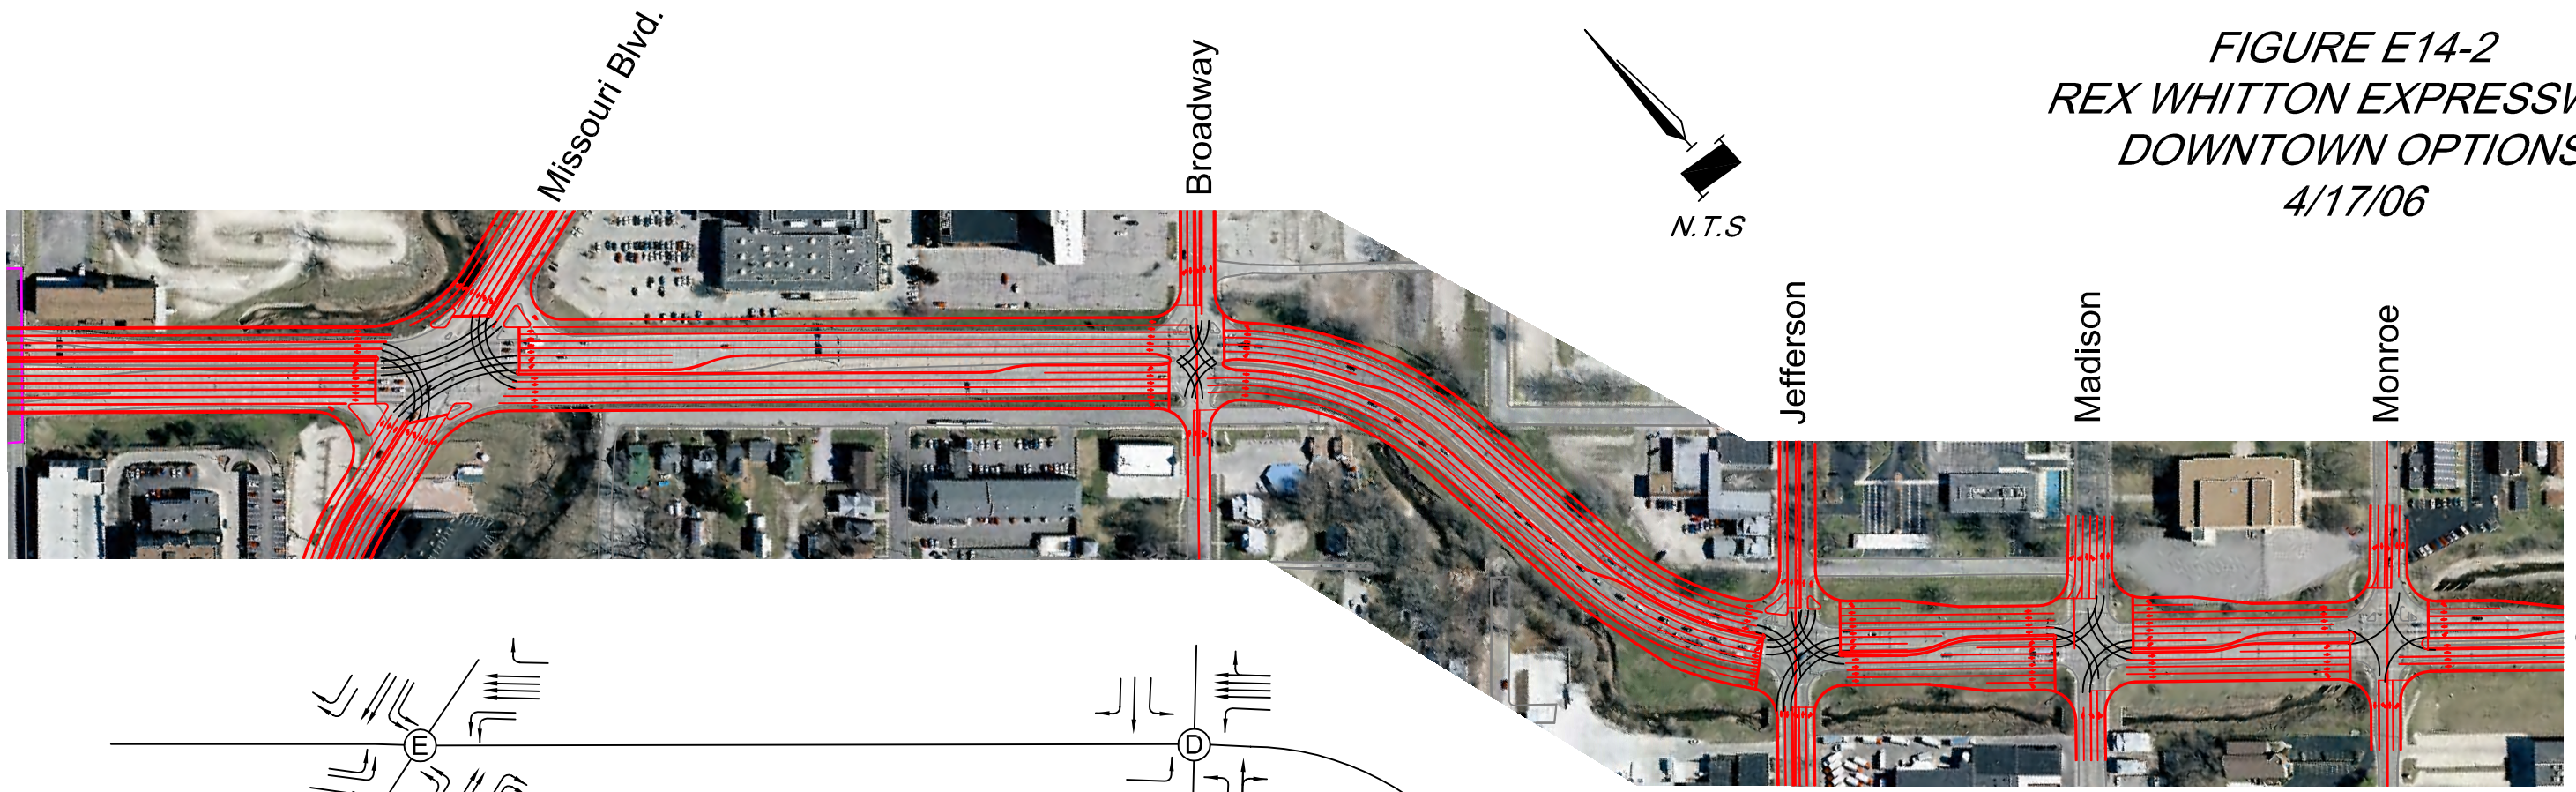

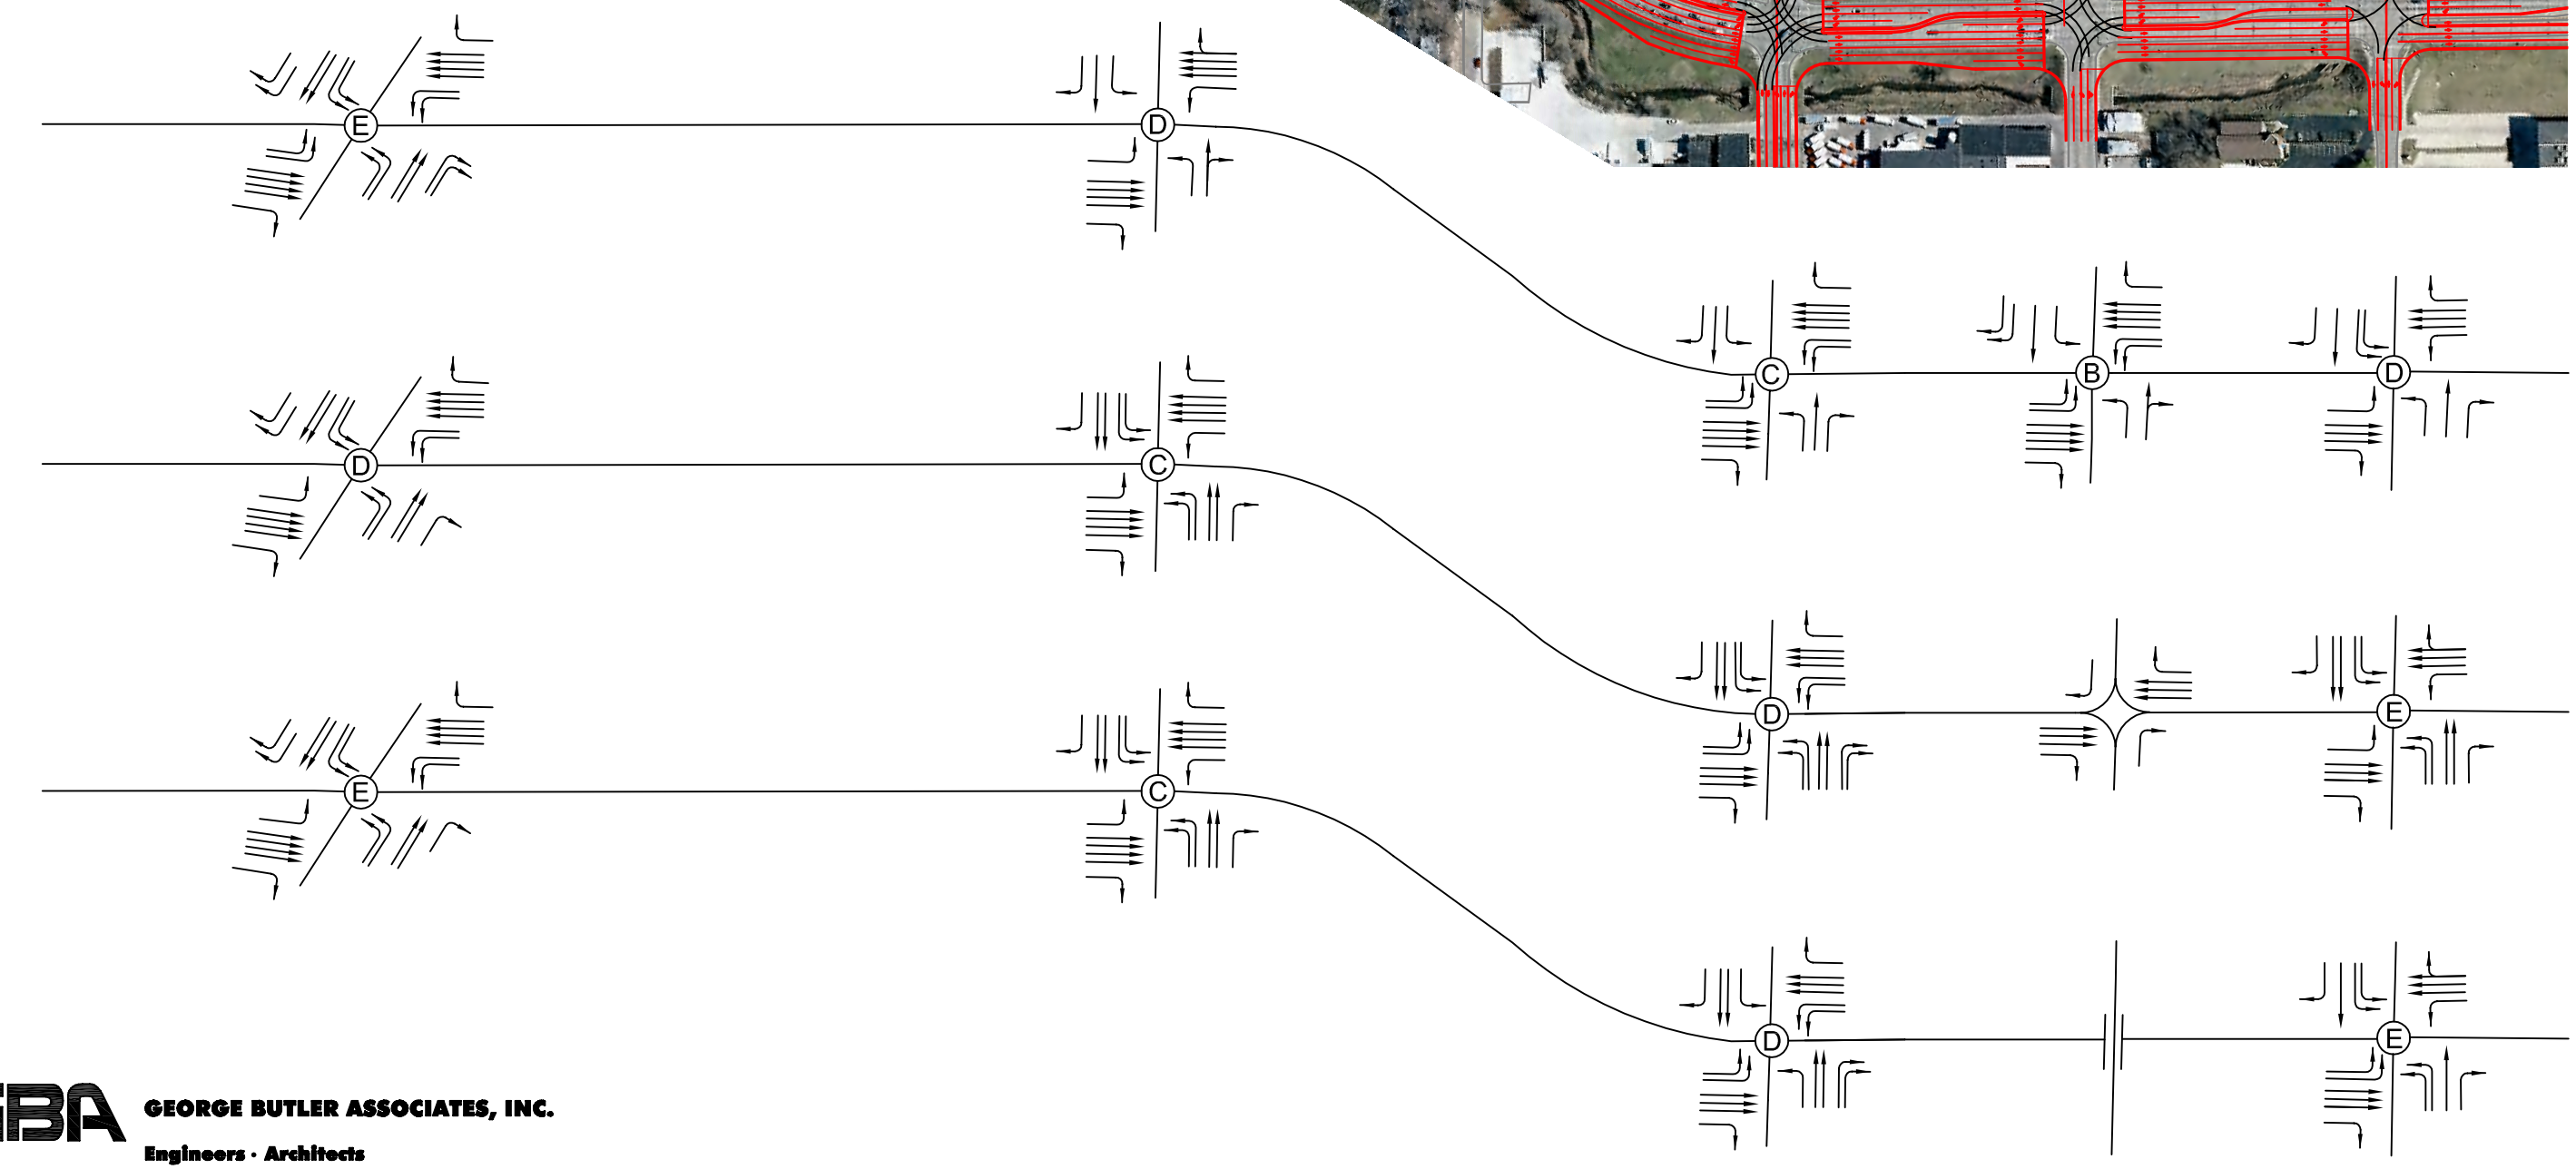

GBA GEORGE BUTLER ASSOCIATES, INC.
Engineers · Architects