FIGURE E14-2
REX WHITTON EXPRESSWAY
DOWNTOWN OPTIONS
4/17/06

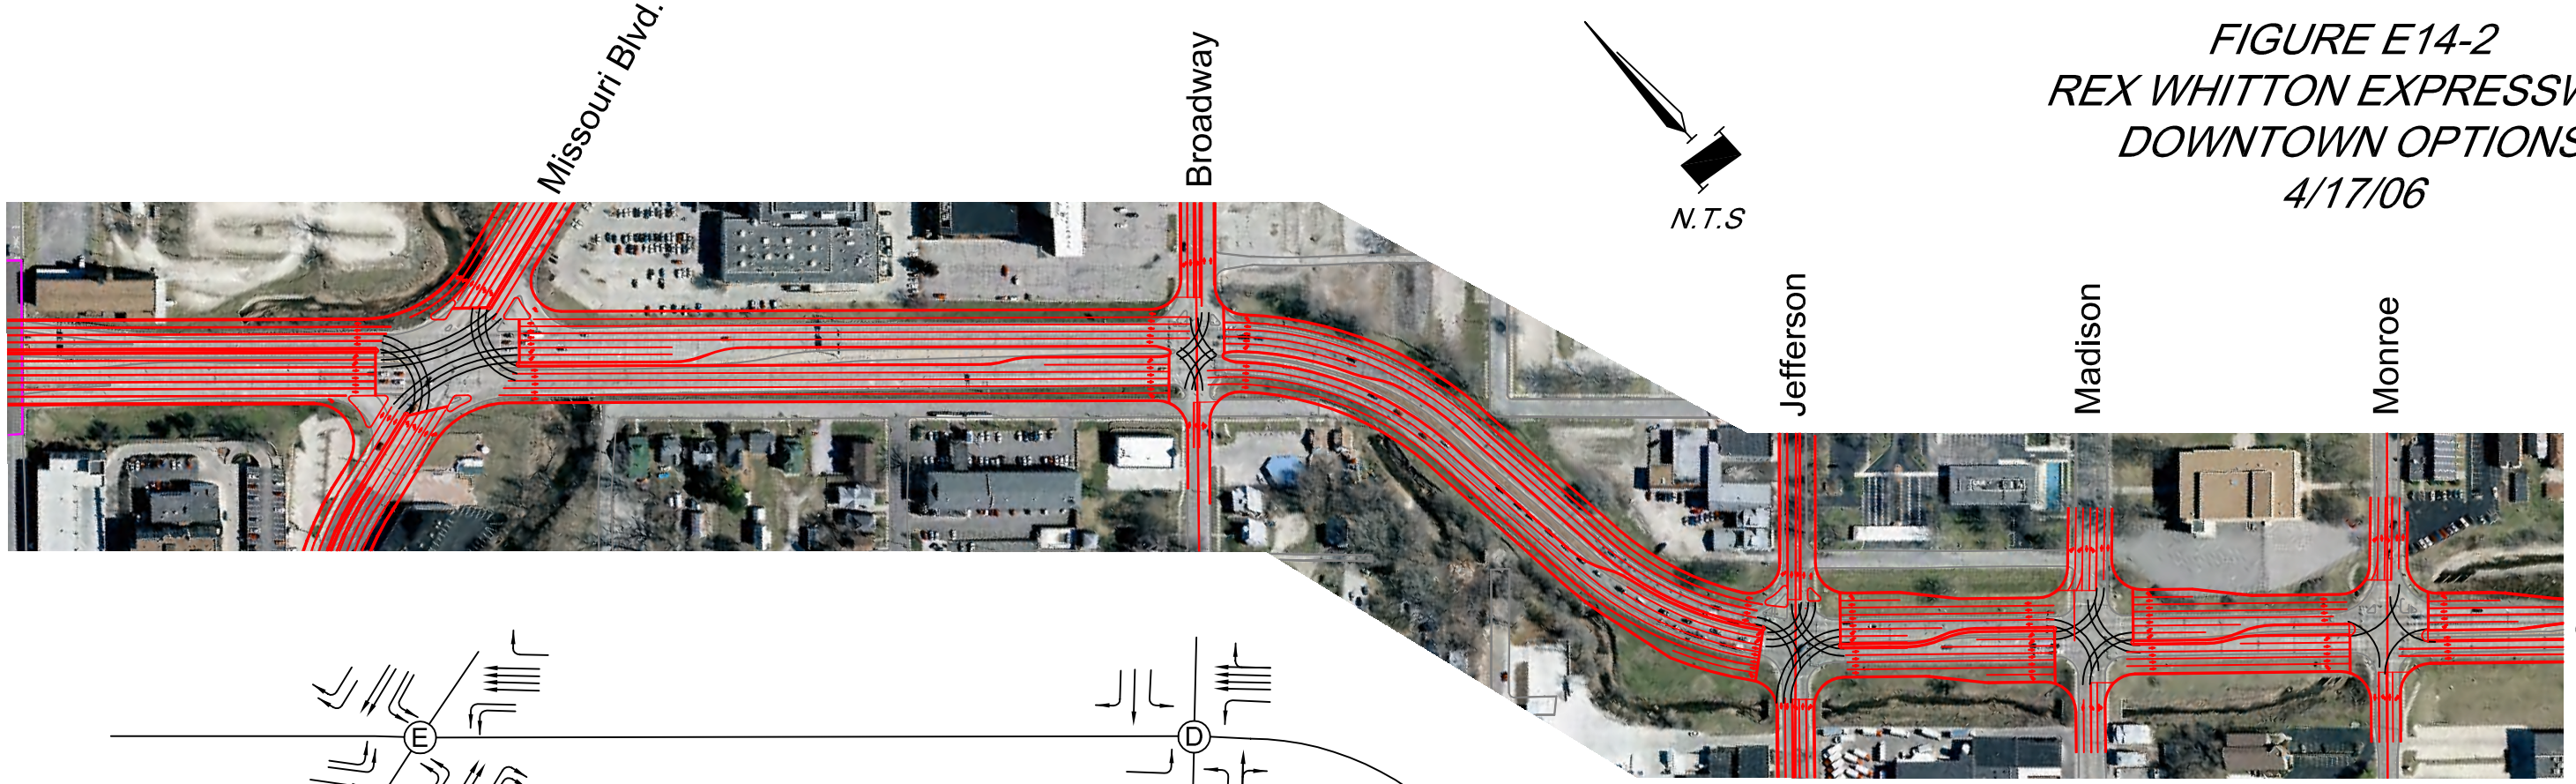

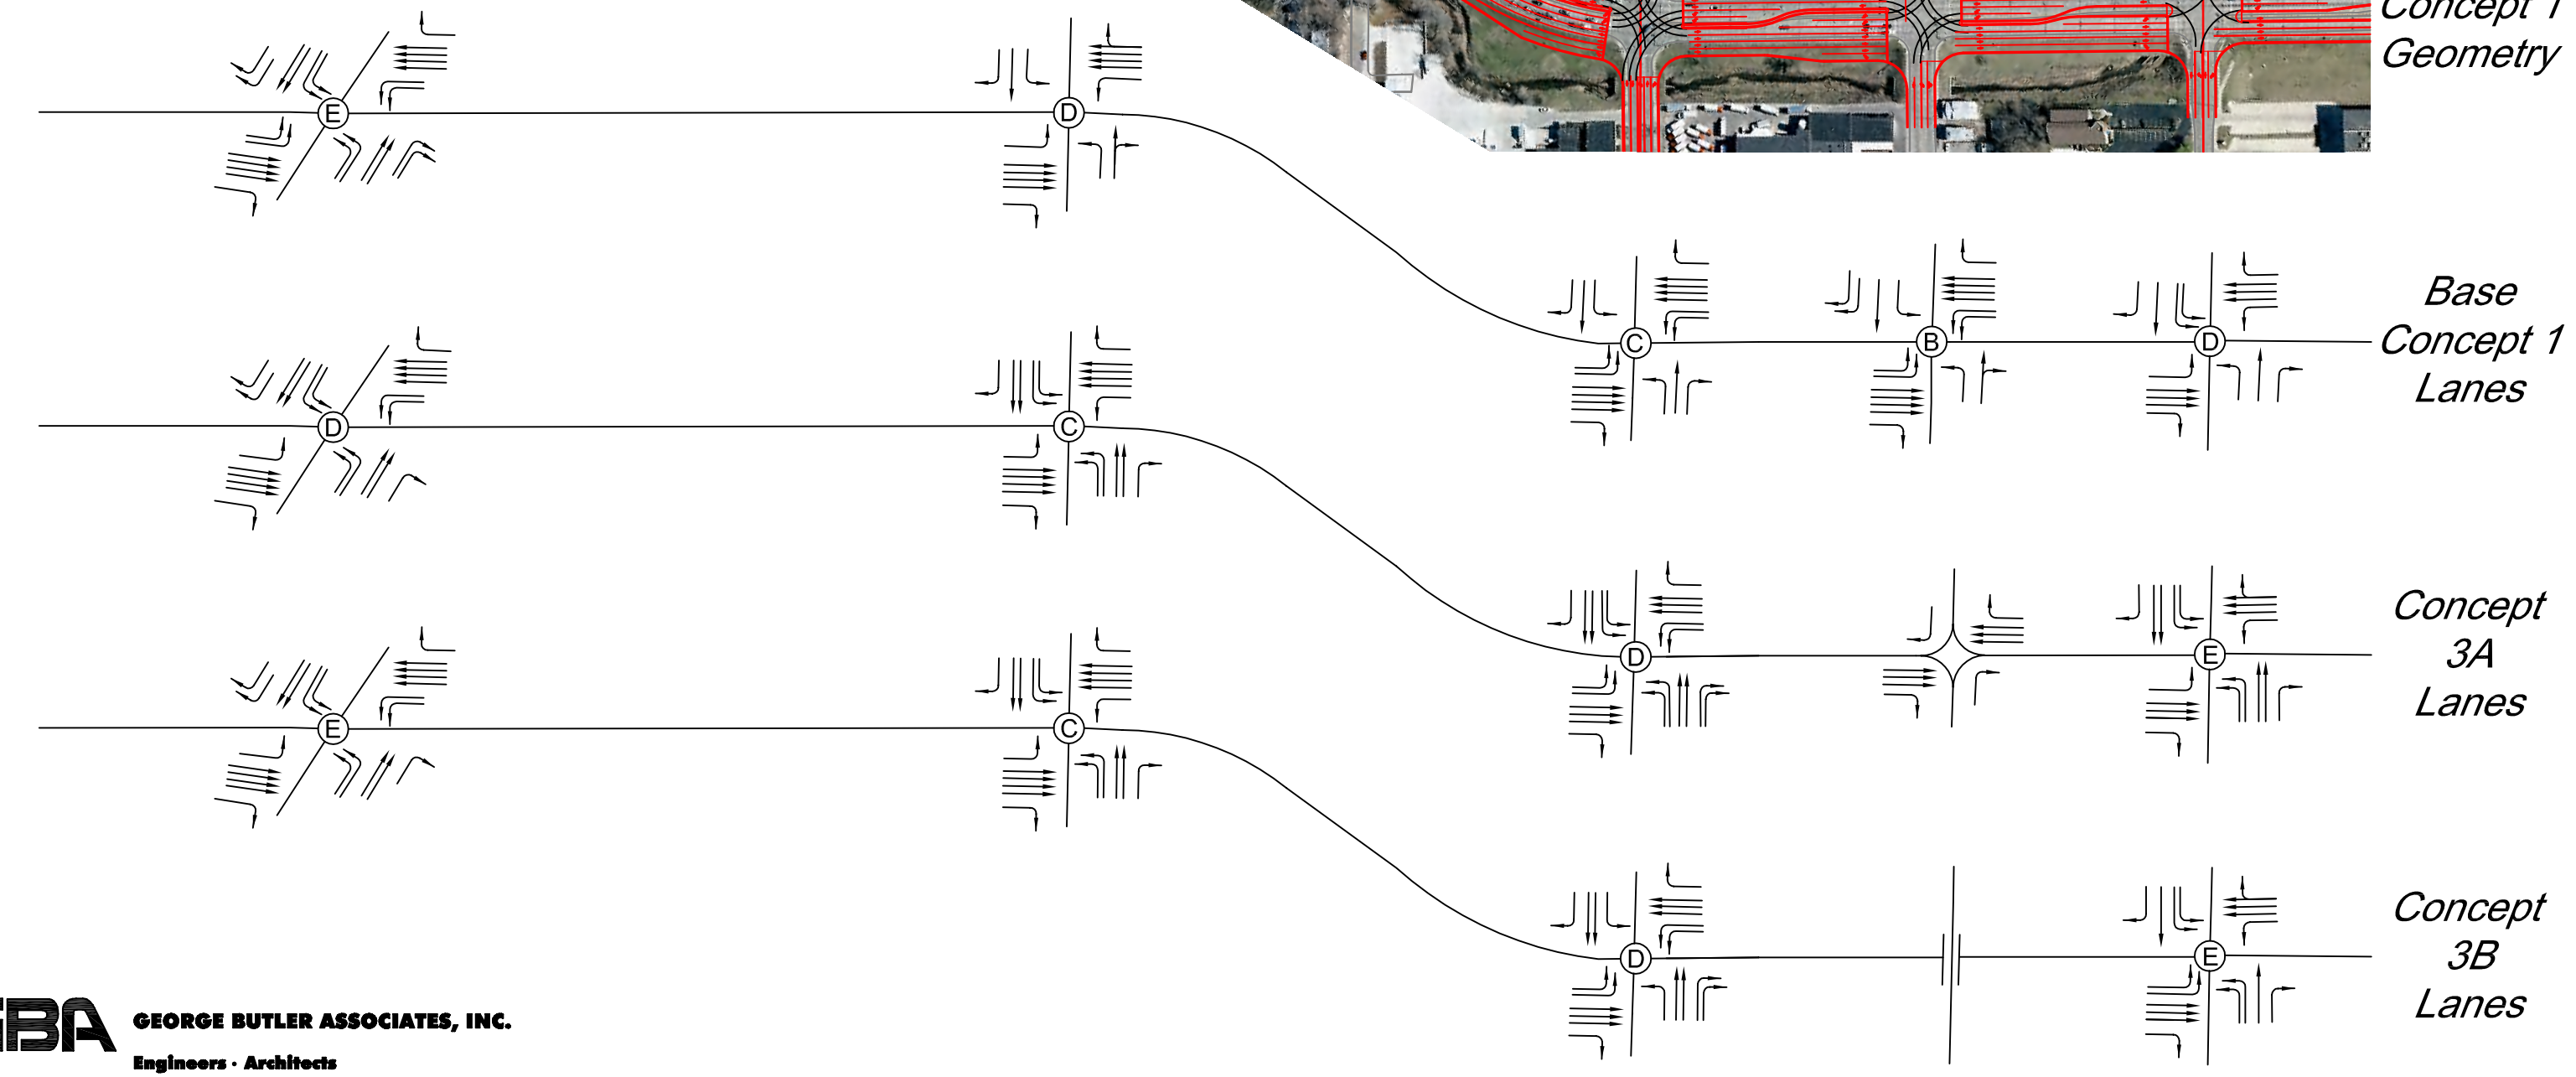

GBA **GEORGE BUTLER ASSOCIATES, INC.**
Engineers · Architects