# FIGURE E14-4
# REX WHITTON EXPRESSWAY
# DOWNTOWN OPTIONS
# 4/17/06

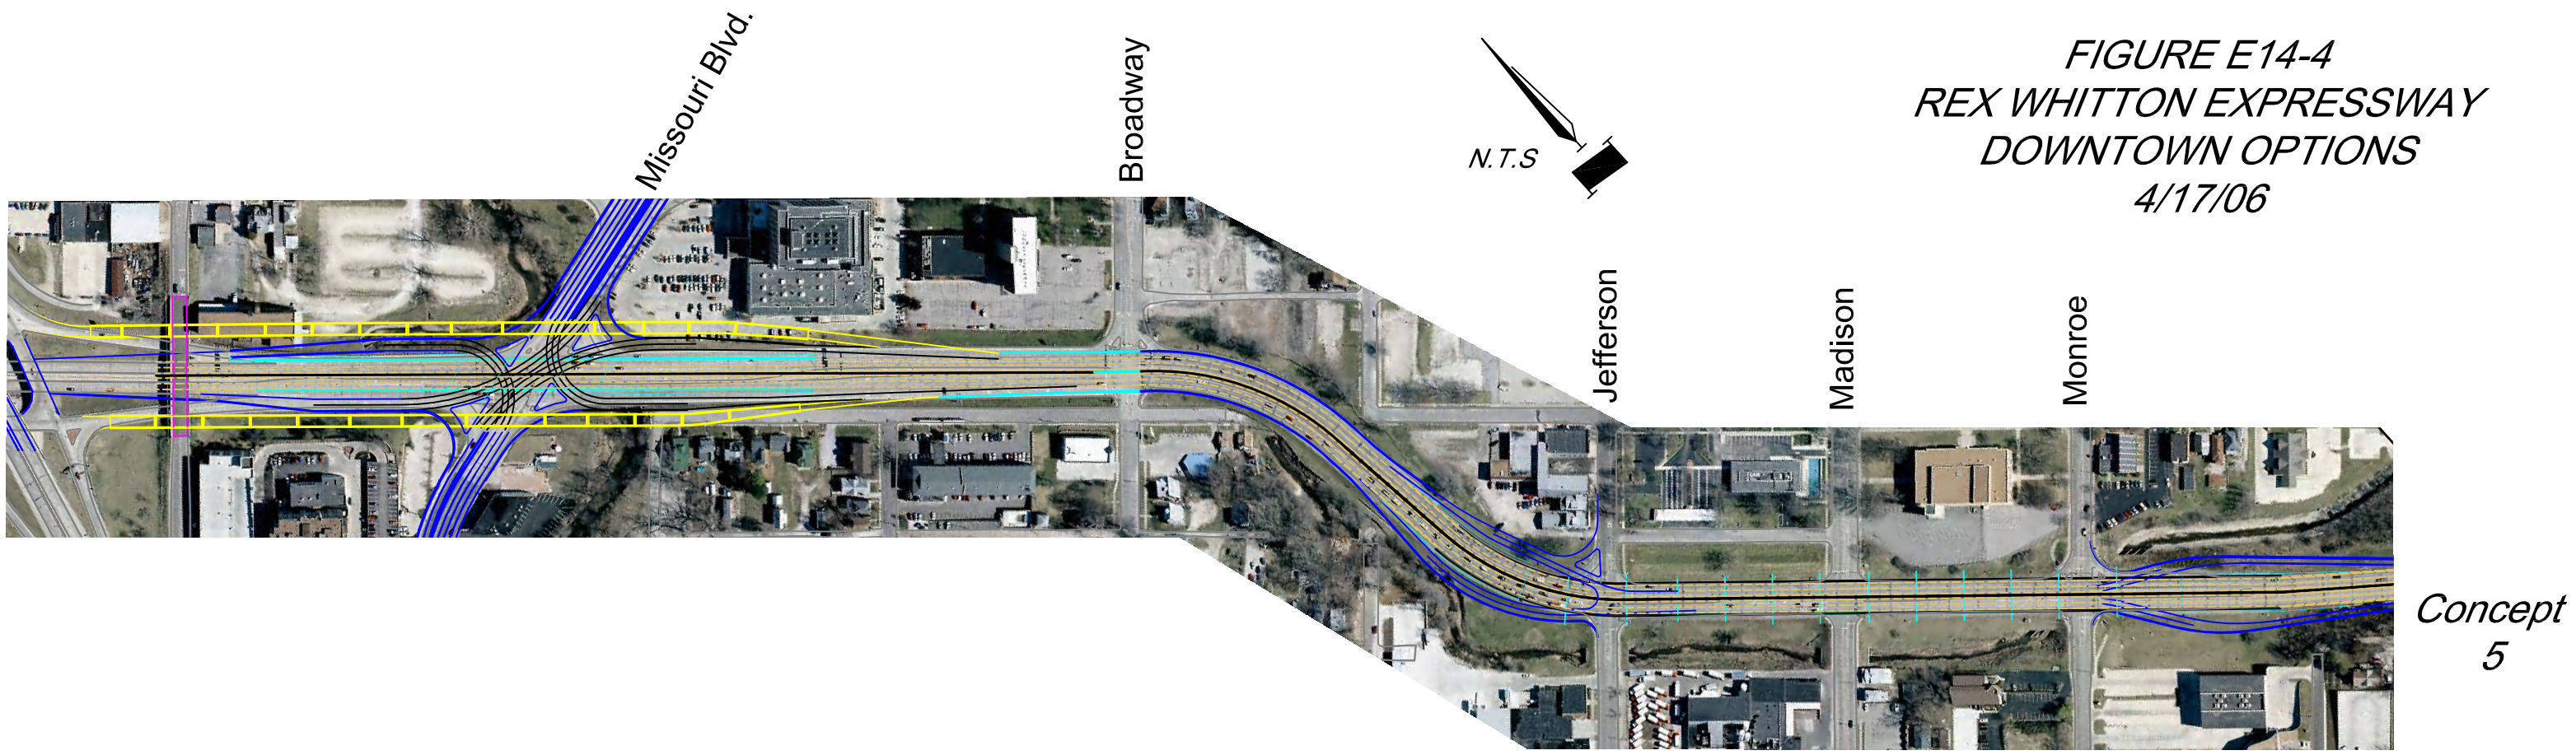


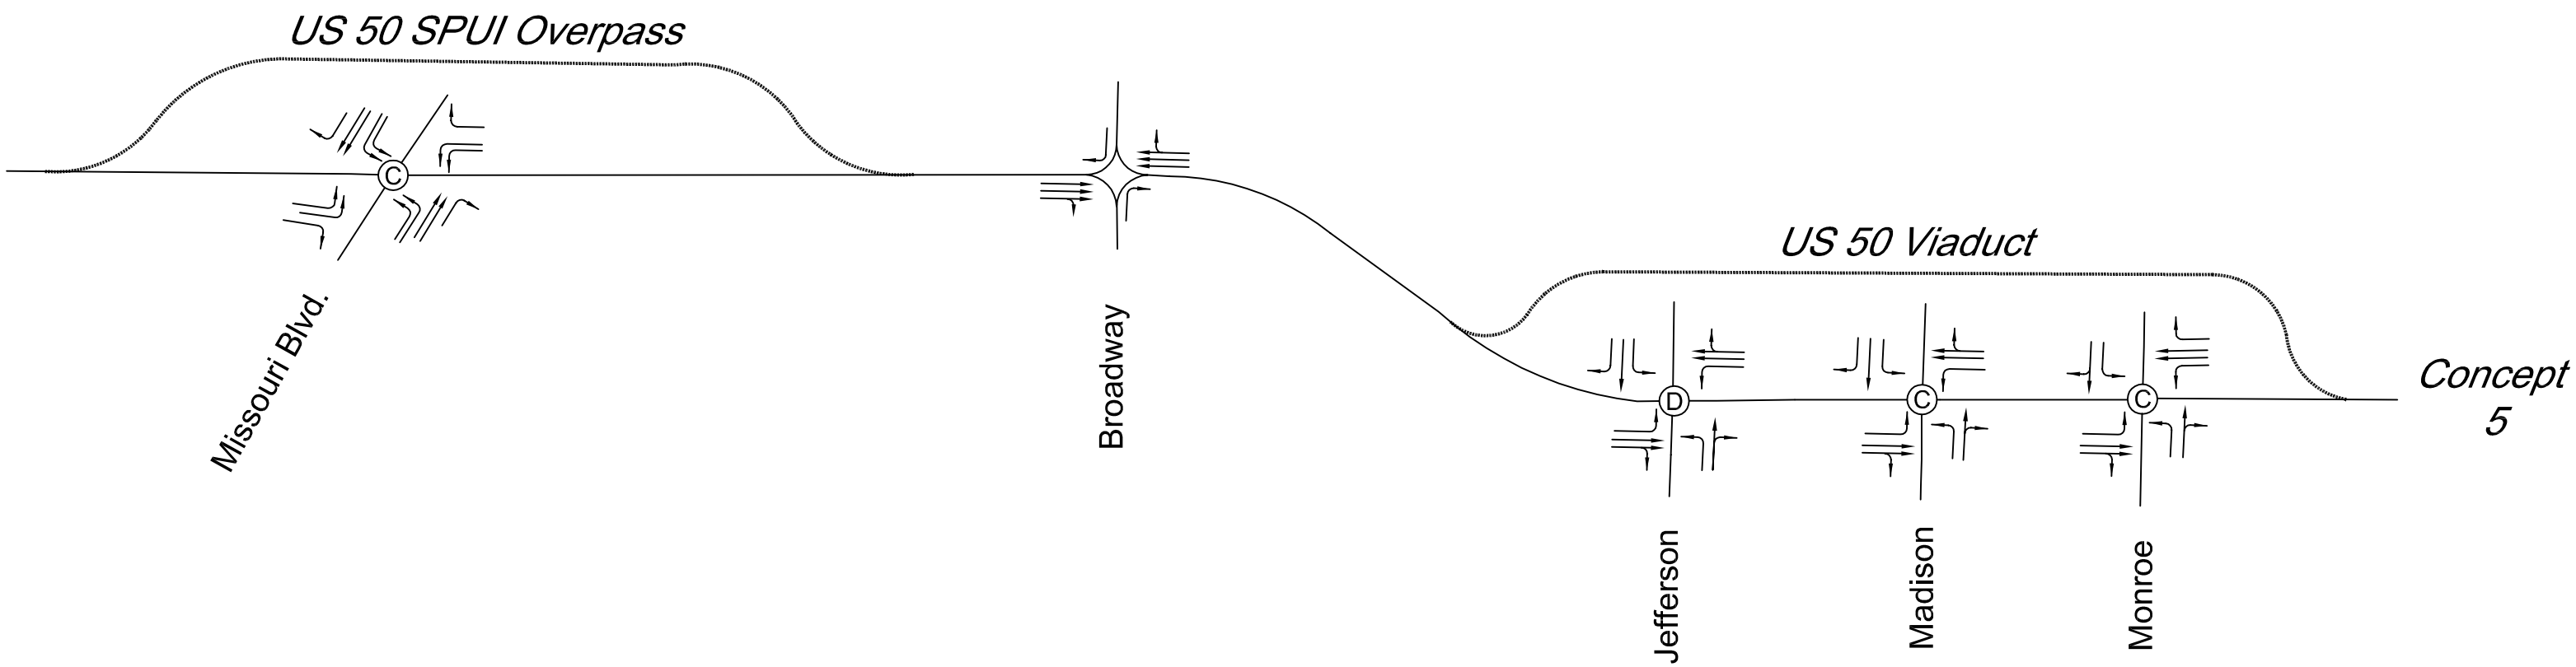


GEORGE BUTLER ASSOCIATES, INC.
Engineers · Architects