FIGURE E14-5
REX WHITTON EXPRESSWAY
DOWNTOWN OPTIONS
4/17/06

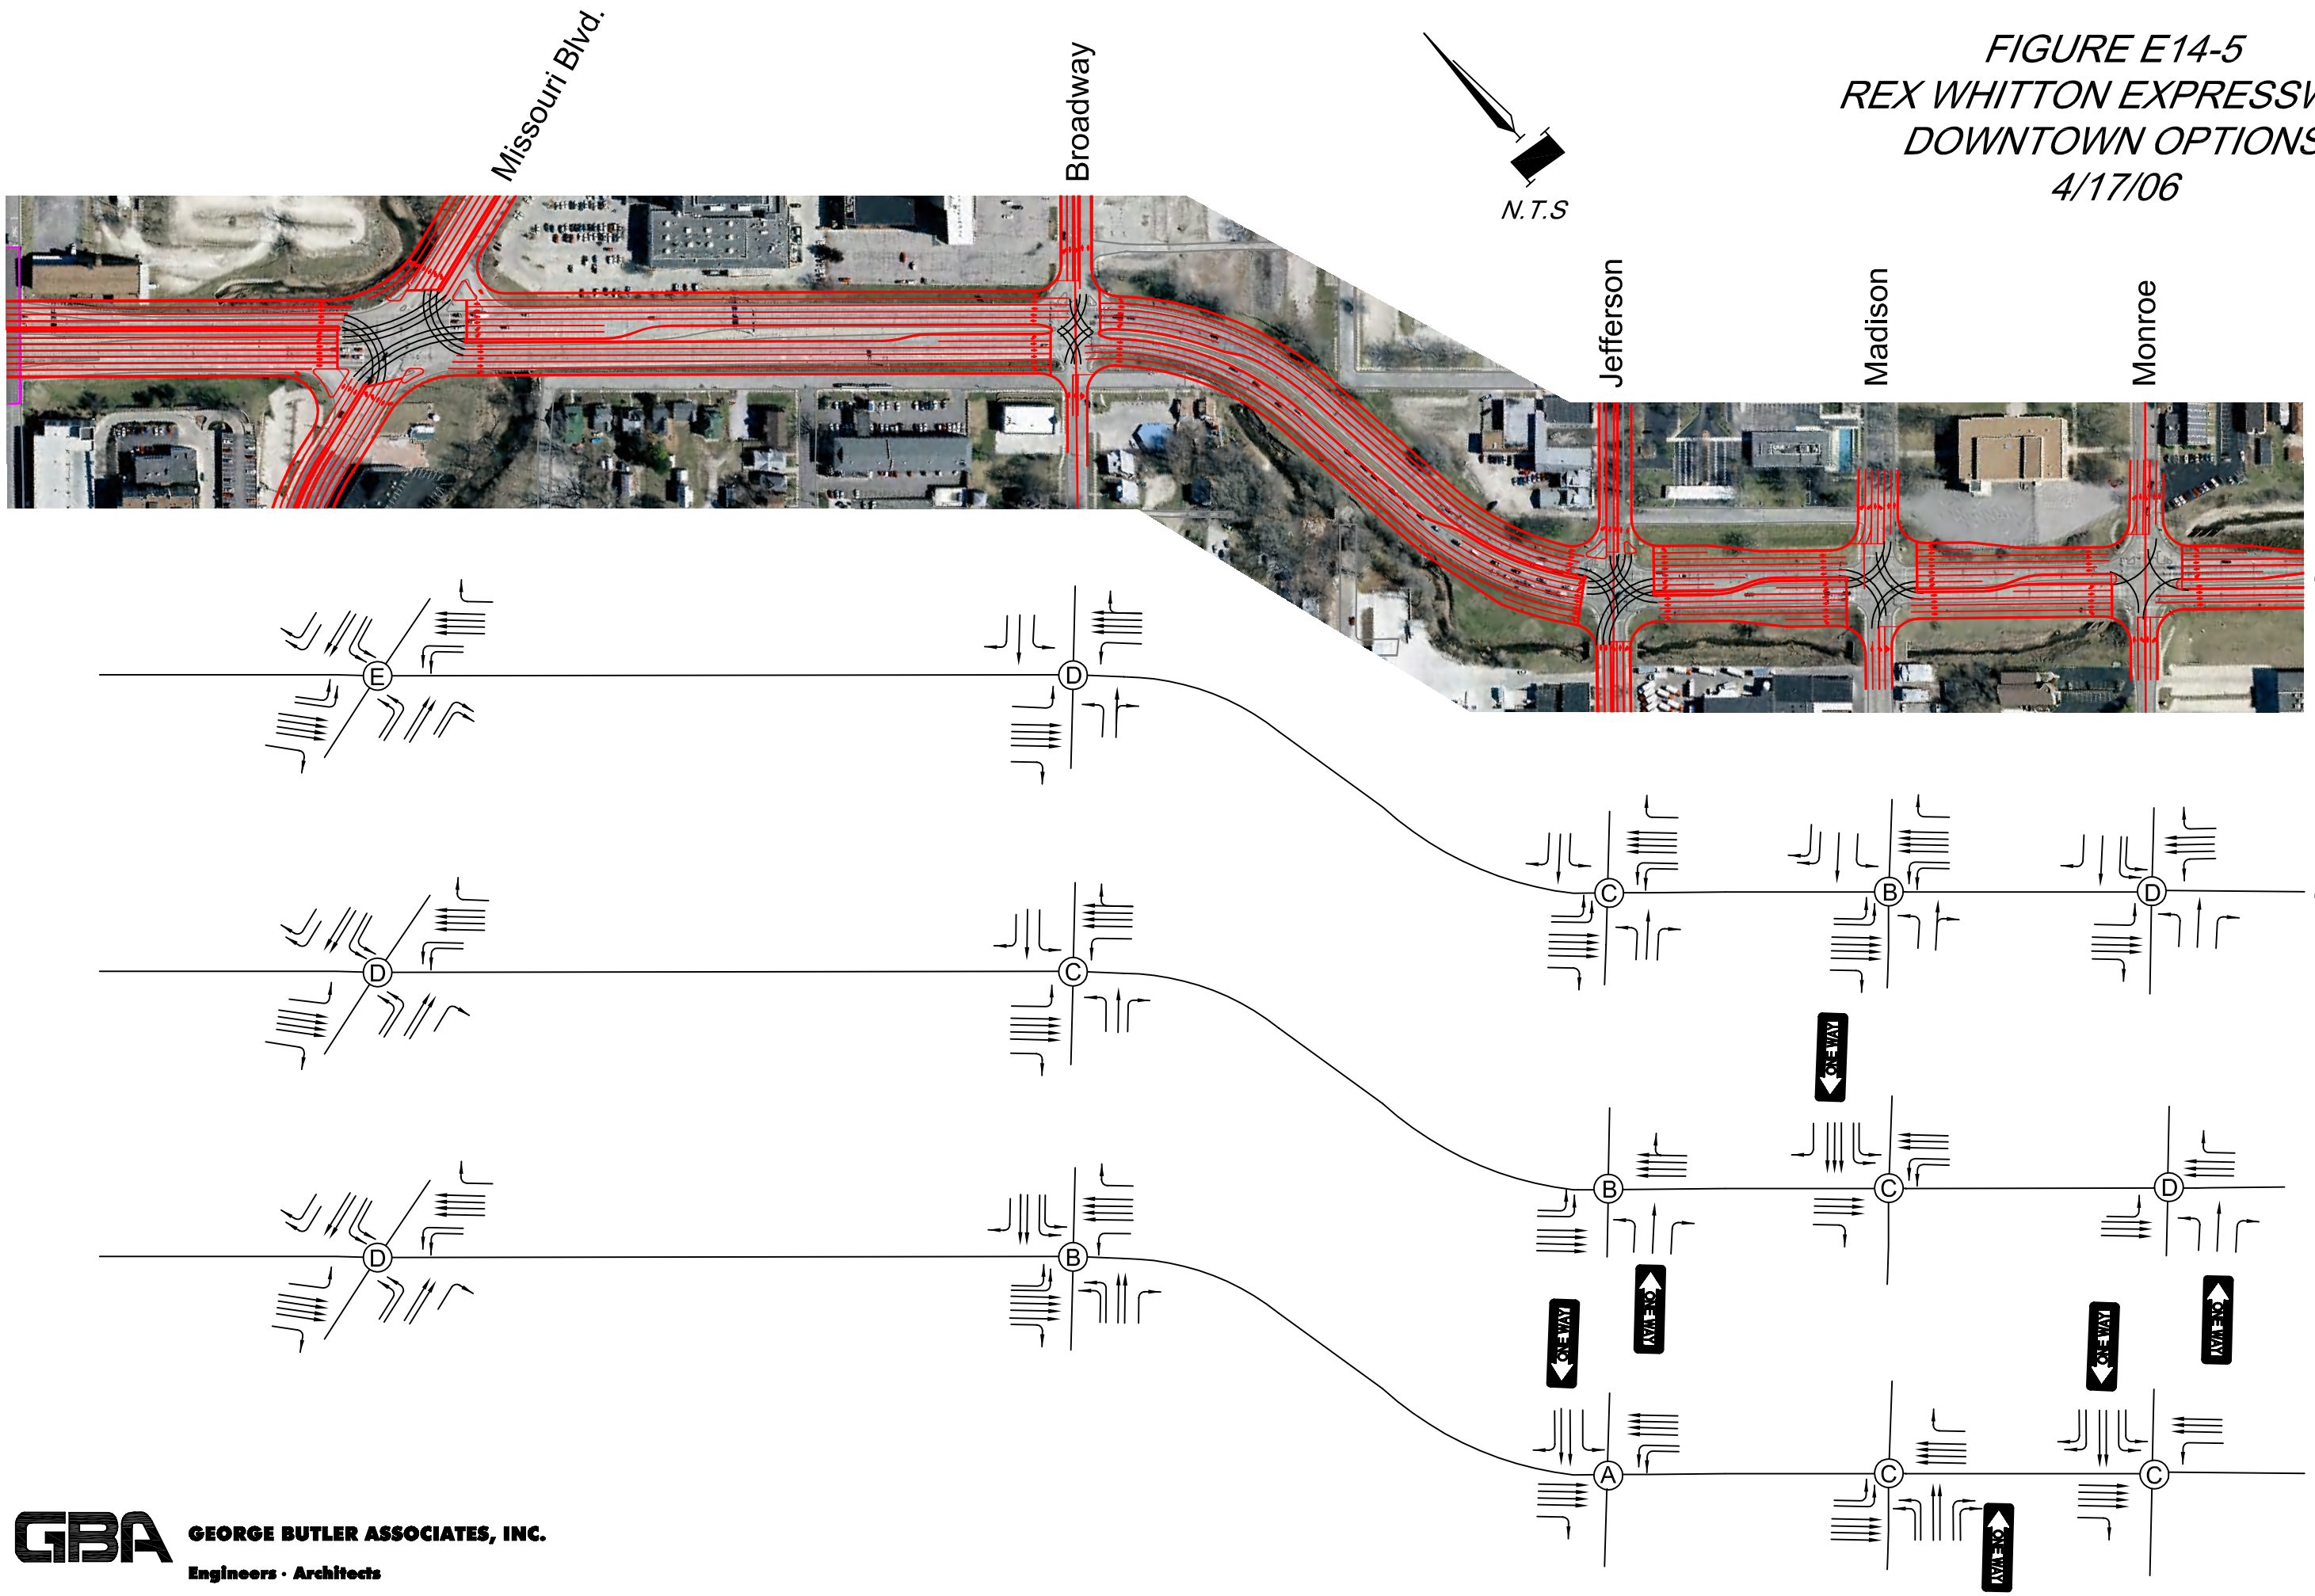

GBA GEORGE BUTLER ASSOCIATES, INC.
Engineers · Architects