FIGURE E14-6
REX WHITTON EXPRESSWAY
DOWNTOWN OPTIONS
4/17/06

N.T.S

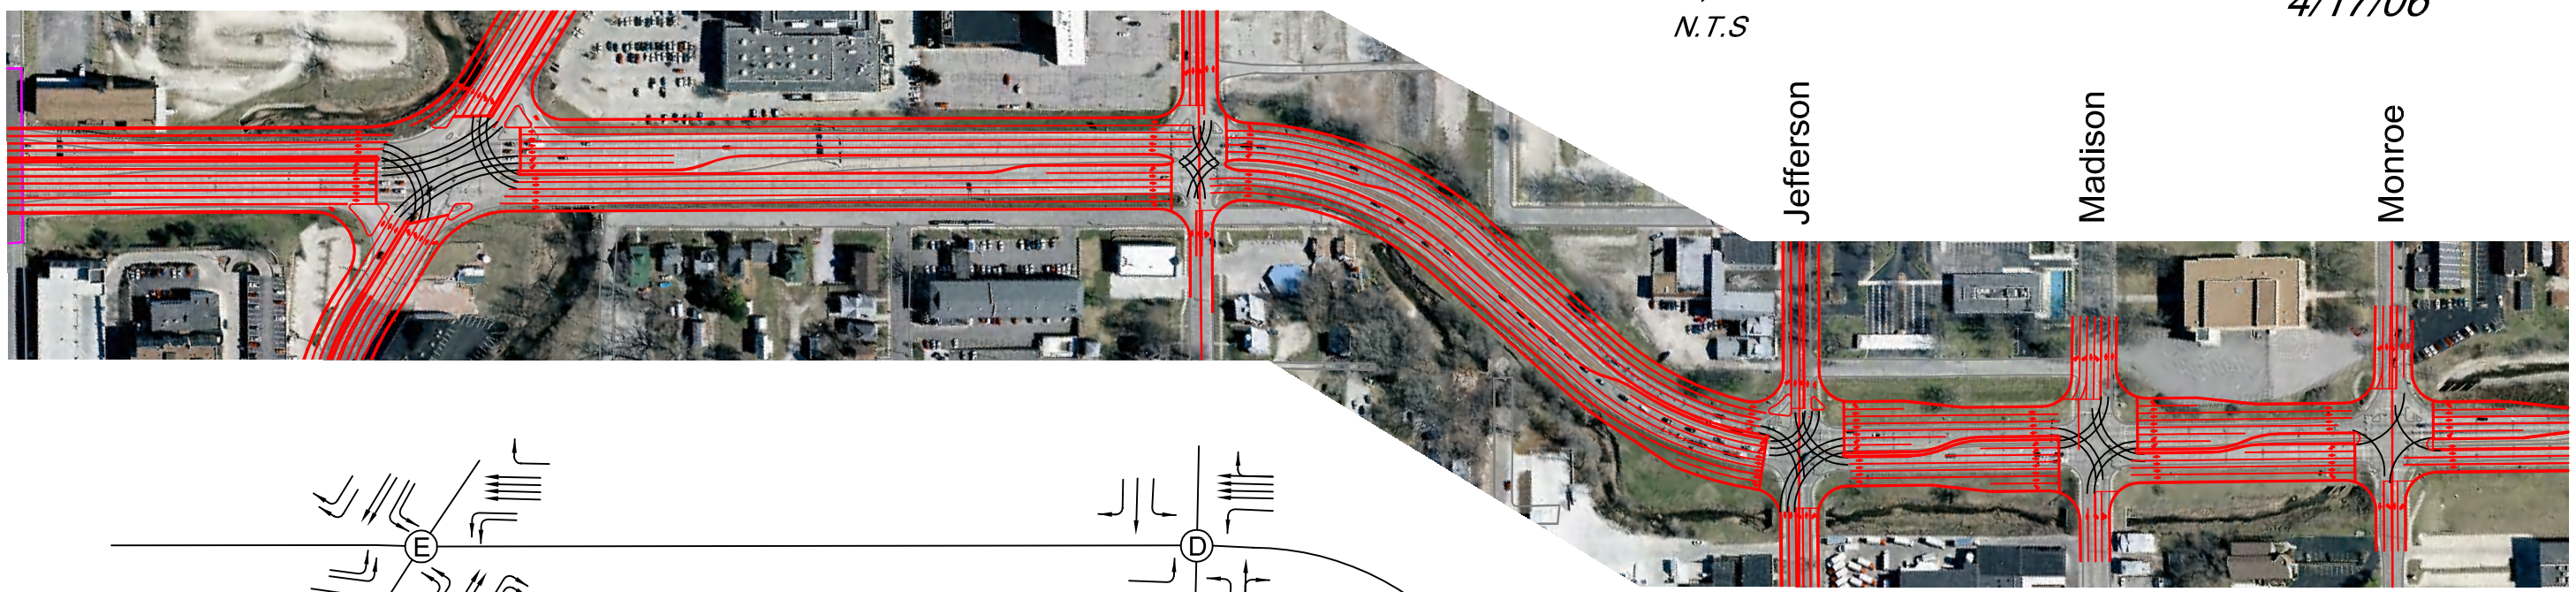

Base
Concept 1
Geometry

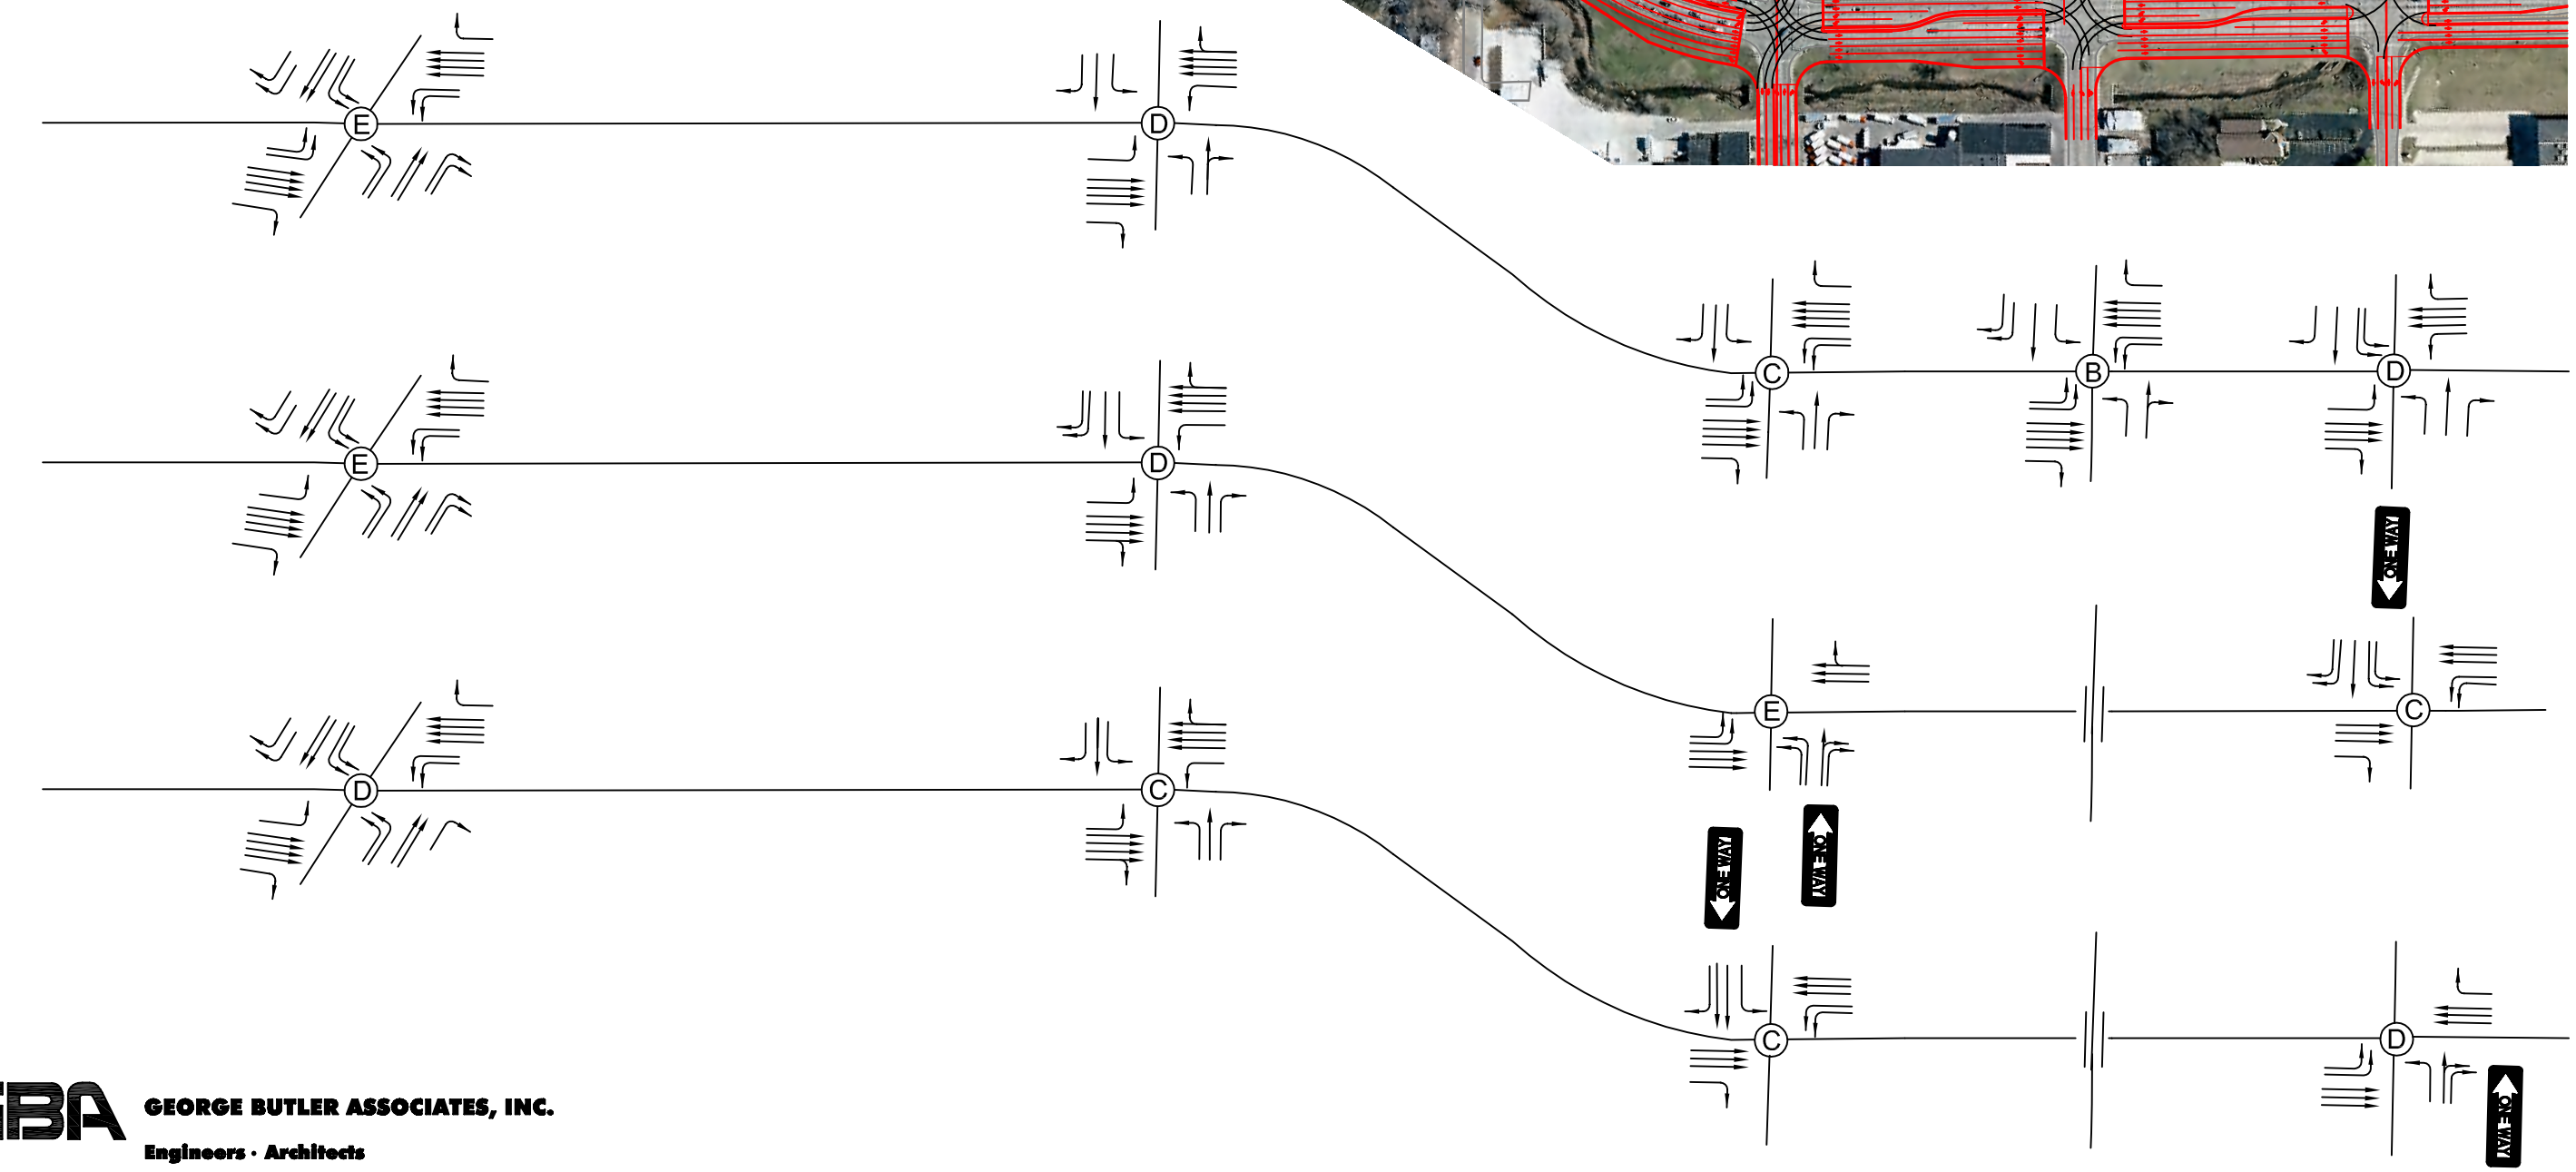

Base
Concept 1
Lanes

Concept
8
Lanes

Concept
9
Lanes

GBA
GEORGE BUTLER ASSOCIATES, INC.
Engineers · Architects