TYPICAL SECTION

RTE 92 AT THE INTERCHANGE WITH INTERSTATE 35

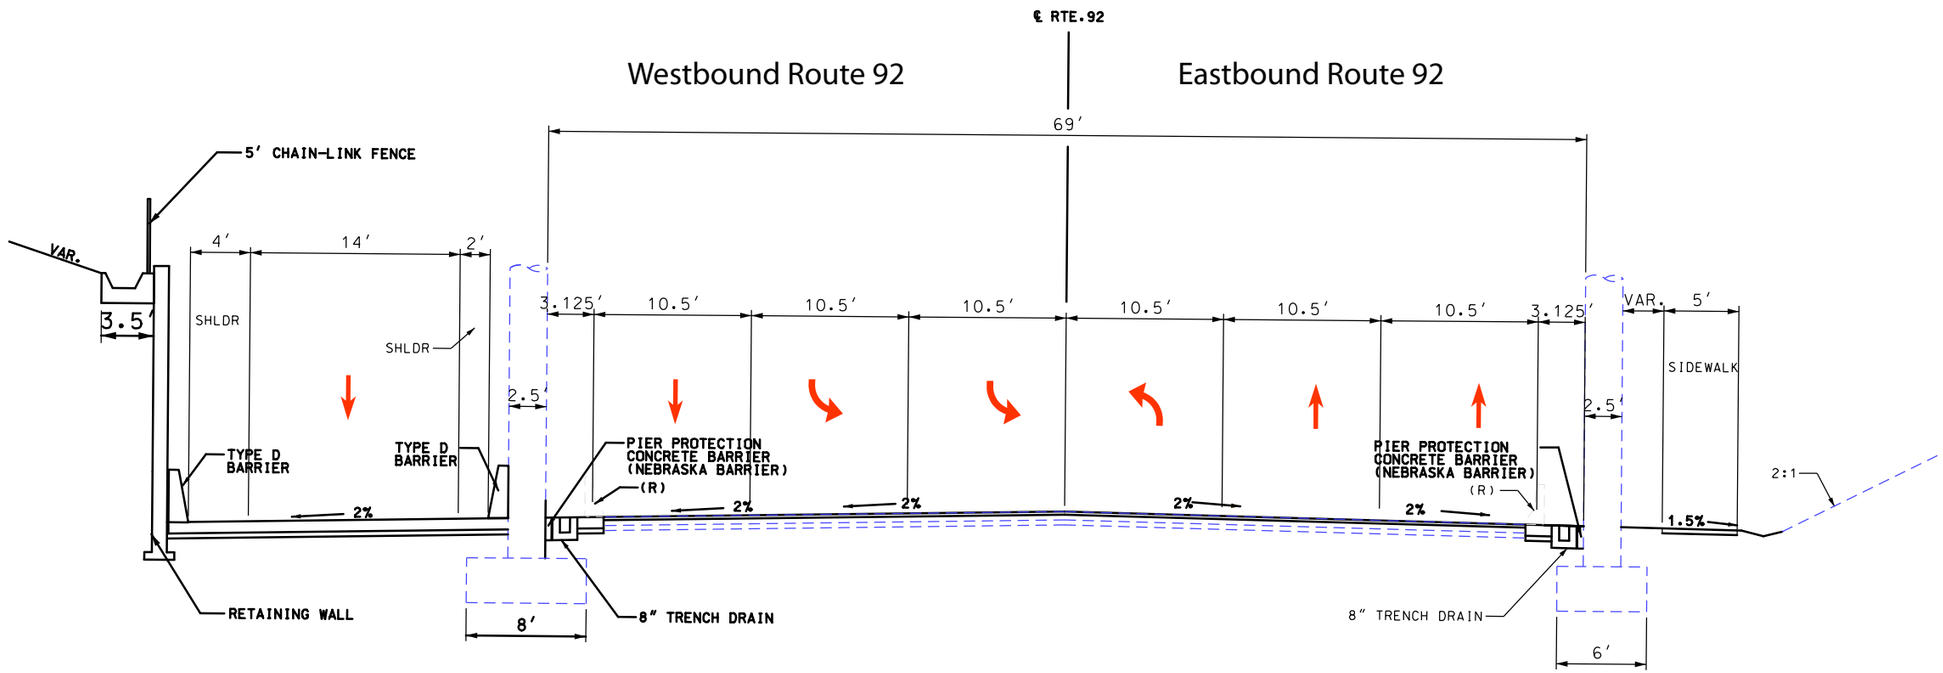

PAVEMENT ALTERNATIVES	
9″ CONCRETE	12″ ASPHALT

NOT TO SCALE