PRELIMINARY PLAN

RTE. 60
GREENE COUNTY
JOB NO. J8P0692C

FUNCTIONAL CLASSIFICATION - FREEWAY
DESIGN SPEED - 60 MPH

DESIGN TRAFFIC
CONST YEAR (2004) 50,000 ADT
DESIGN YEAR (2023) 108,000 ADT
TRUCK ADT 7%
PEAK HR 11%

BEGIN PROJECT STA. 228+04.14
END PROJECT STA. 265+36.46
LENGTH = 0.707 MILES

APPROVED JUNE 23, 2005

NOTE:

THE DESIGN GUIDE FOR THE WIDTH OF RIGHT-OF-WAYFOR THIS PROJECT WILL BE VARIABLE. MORE OR LESS RIGHT-OF-WAY MAY BE SECURED TO SATISFY THE REQUIREMENTS OF THE DESIGN FEATURES OF THIS HIGHWAY.
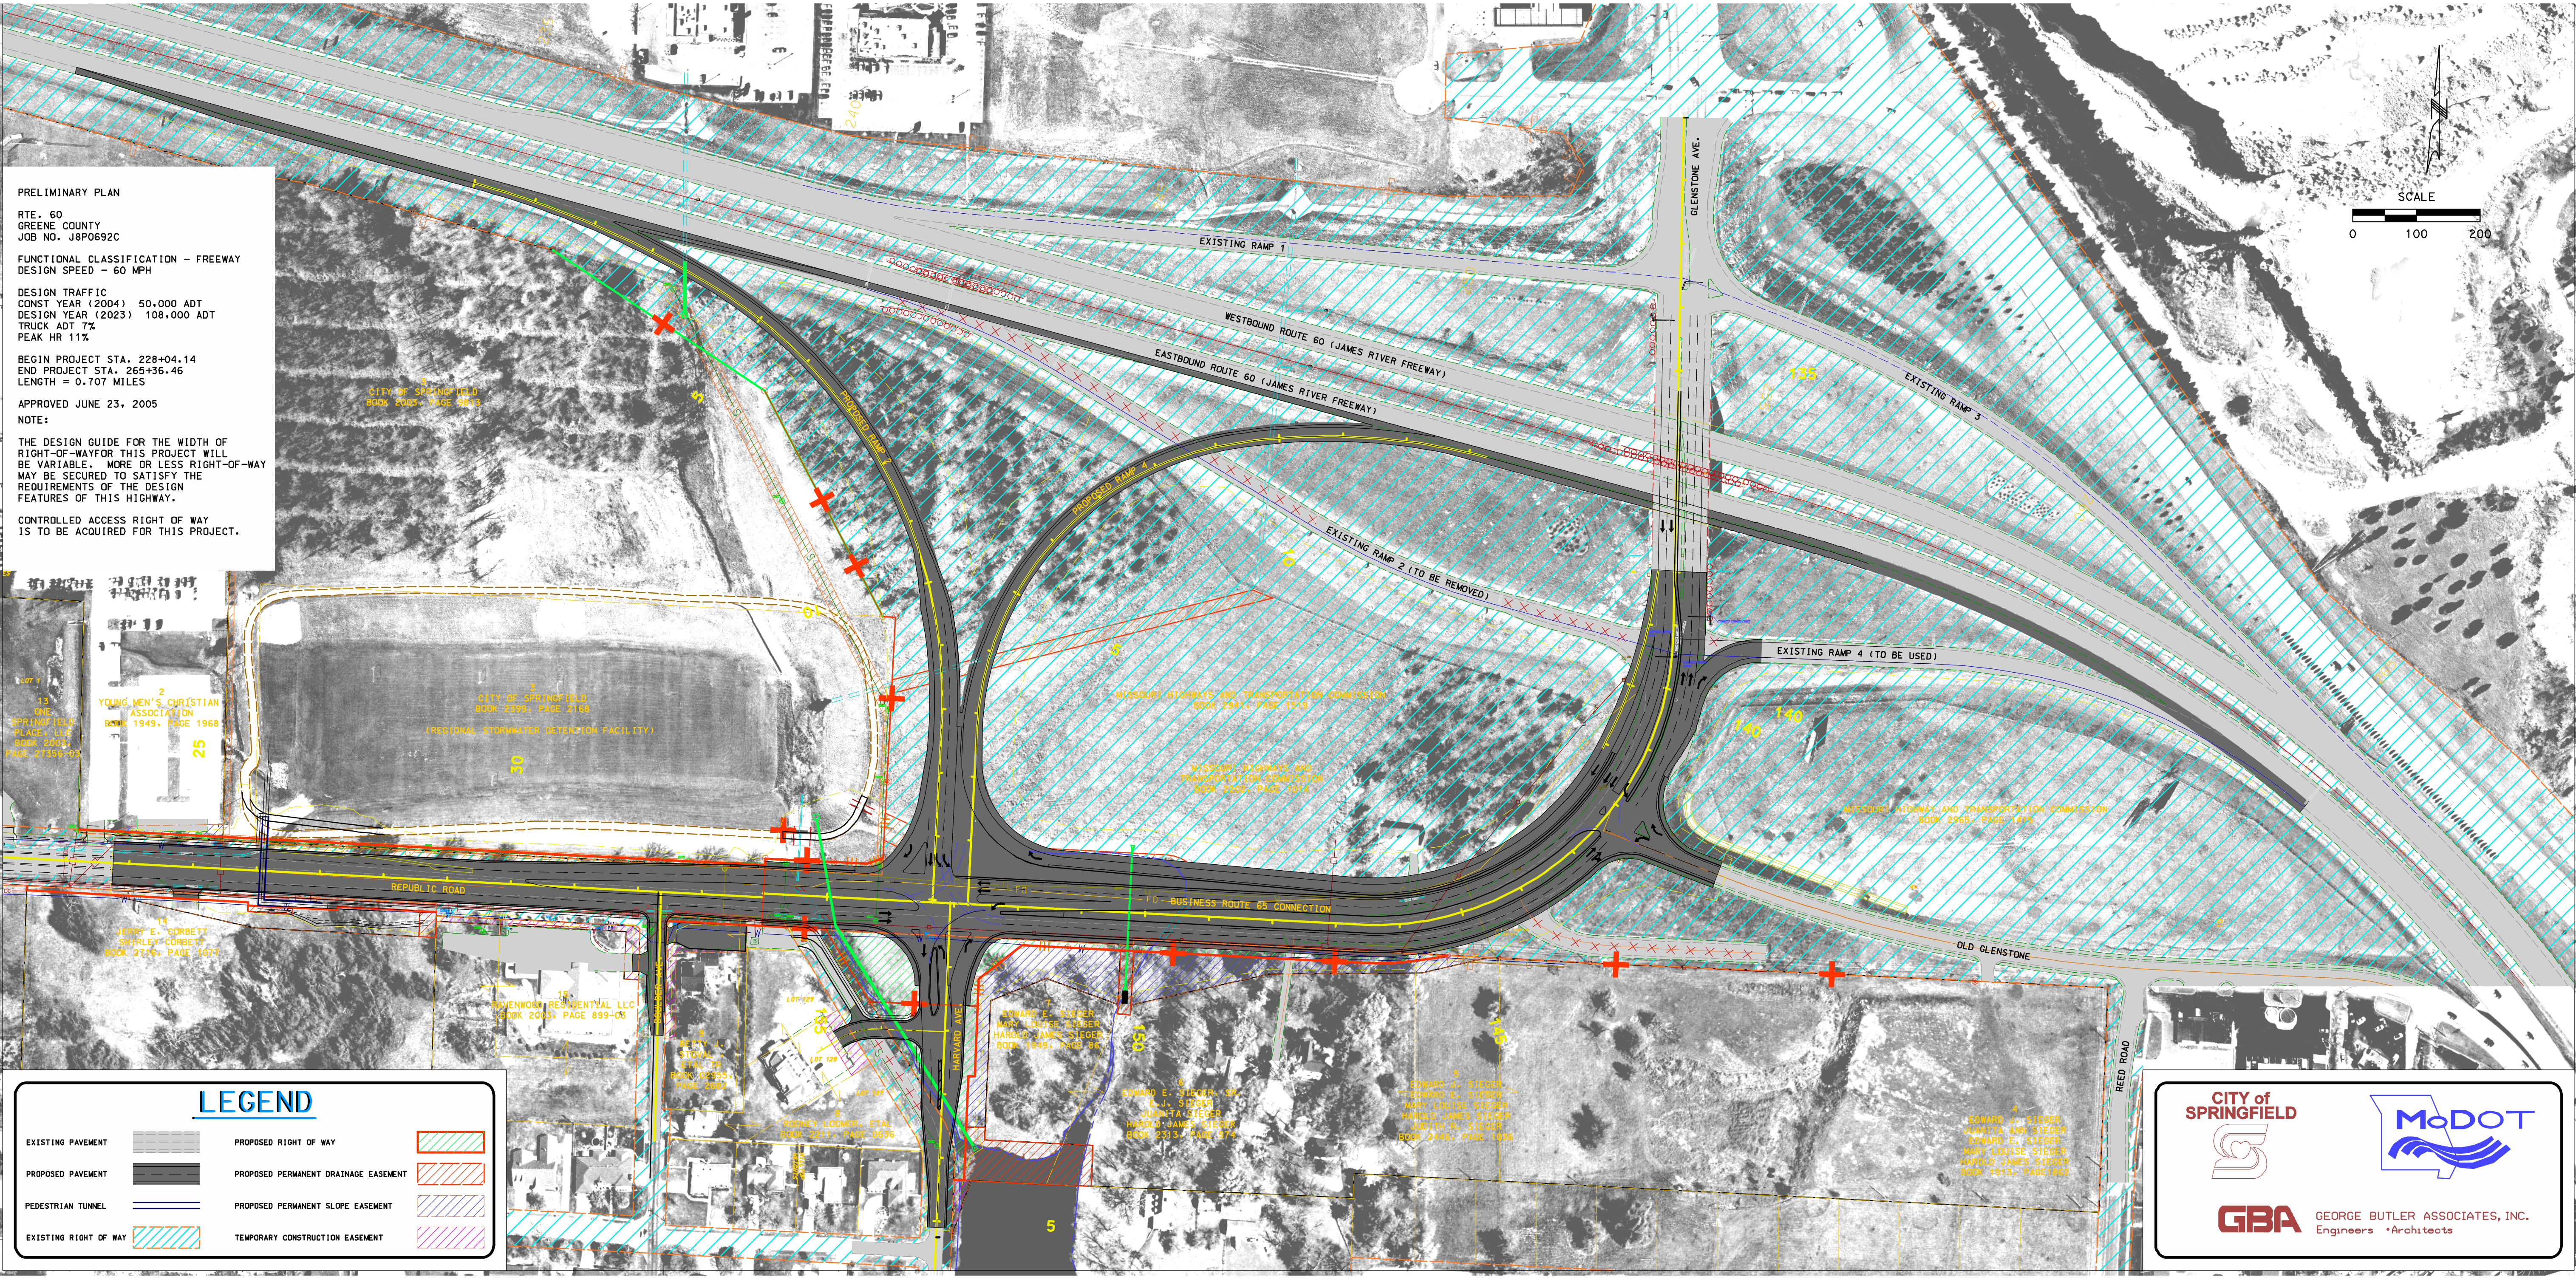
CONTROLLED ACCESS RIGHT OF WAY IS TO BE ACQUIRED FOR THIS PROJECT.