NEW DULIN CREEK ROAD CONNECTION AT ROUTE 30

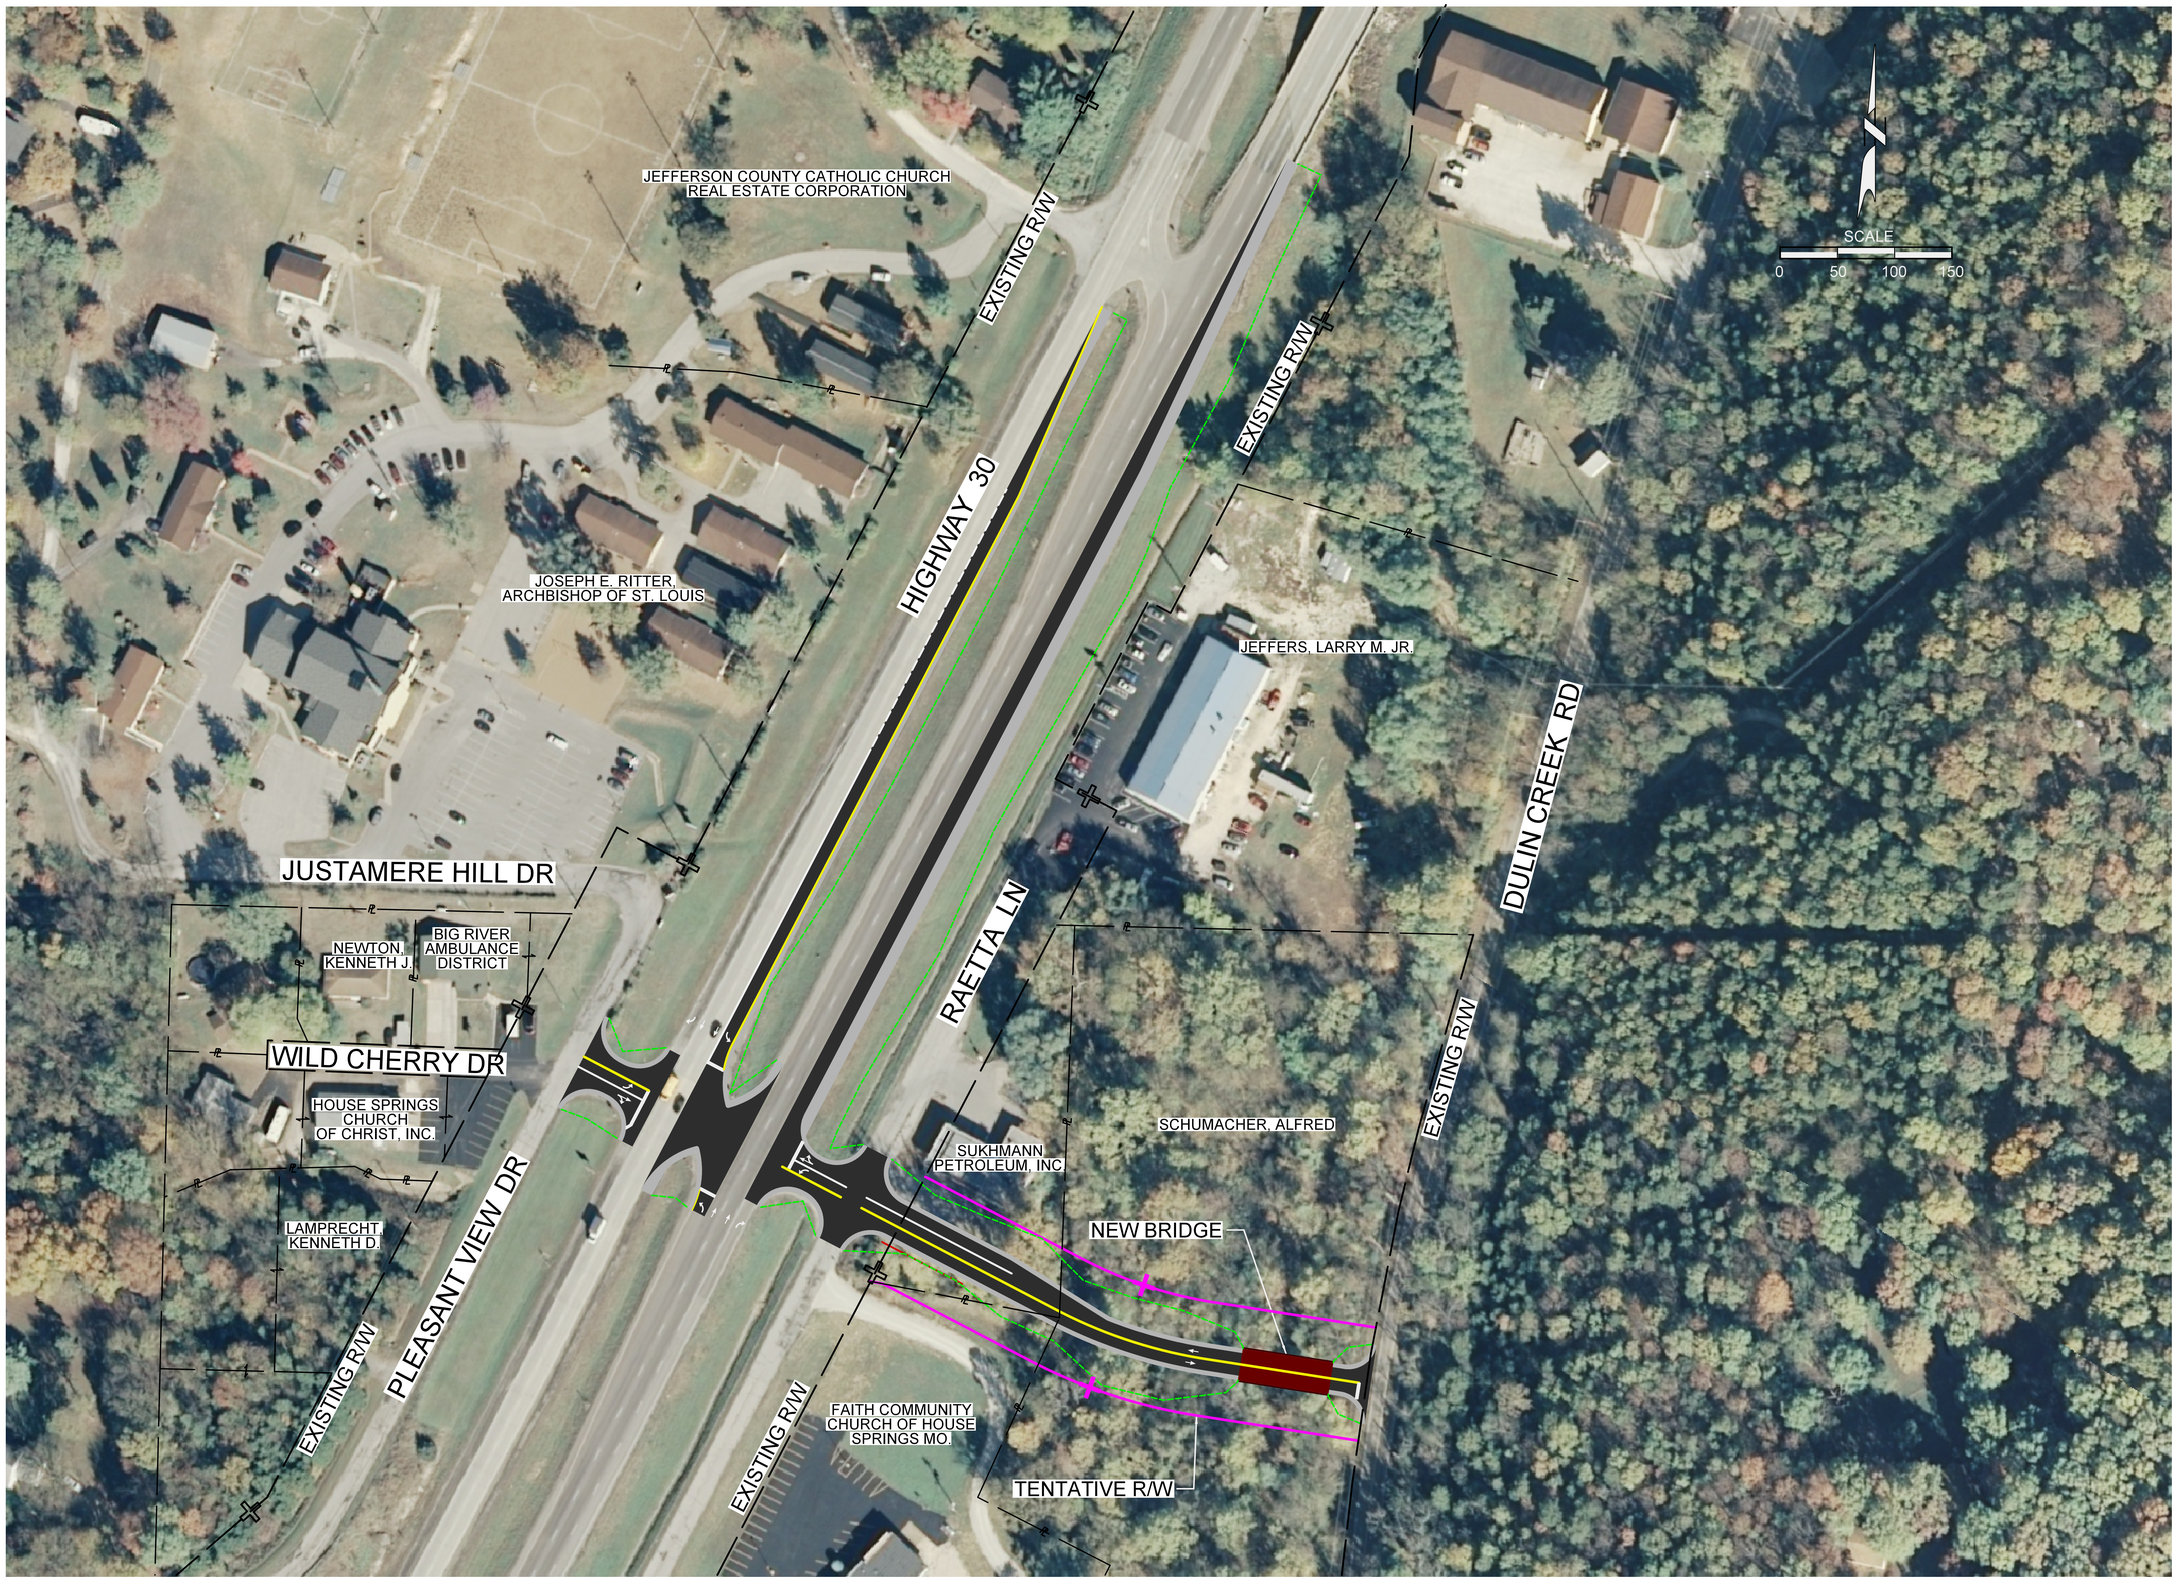

EDSI
ENGINEERING DESIGN SOURCE, INC.
16141 SWINGLEY RIDGE RD., SUITE 300
CHESTERFIELD, MO 63017

PROPOSED PAVEMENT
EXISTING RIGHT-OF-WAY
TENTATIVE RIGHT-OF-WAY
EXISTING PROPERTY LINE
LIMITS OF CONSTRUCTION
TEMPORARY CONSTRUCTION EASEMENT