US 63 SOUTHBOUND
TURKEY CREEK BRIDGE REPLACEMENT

TWO-WAY TRAFFIC FOR 1.25 MILES ON EXISTING NORTHBOUND LANES BETWEEN DEER PARK RD. AND CROSSOVER

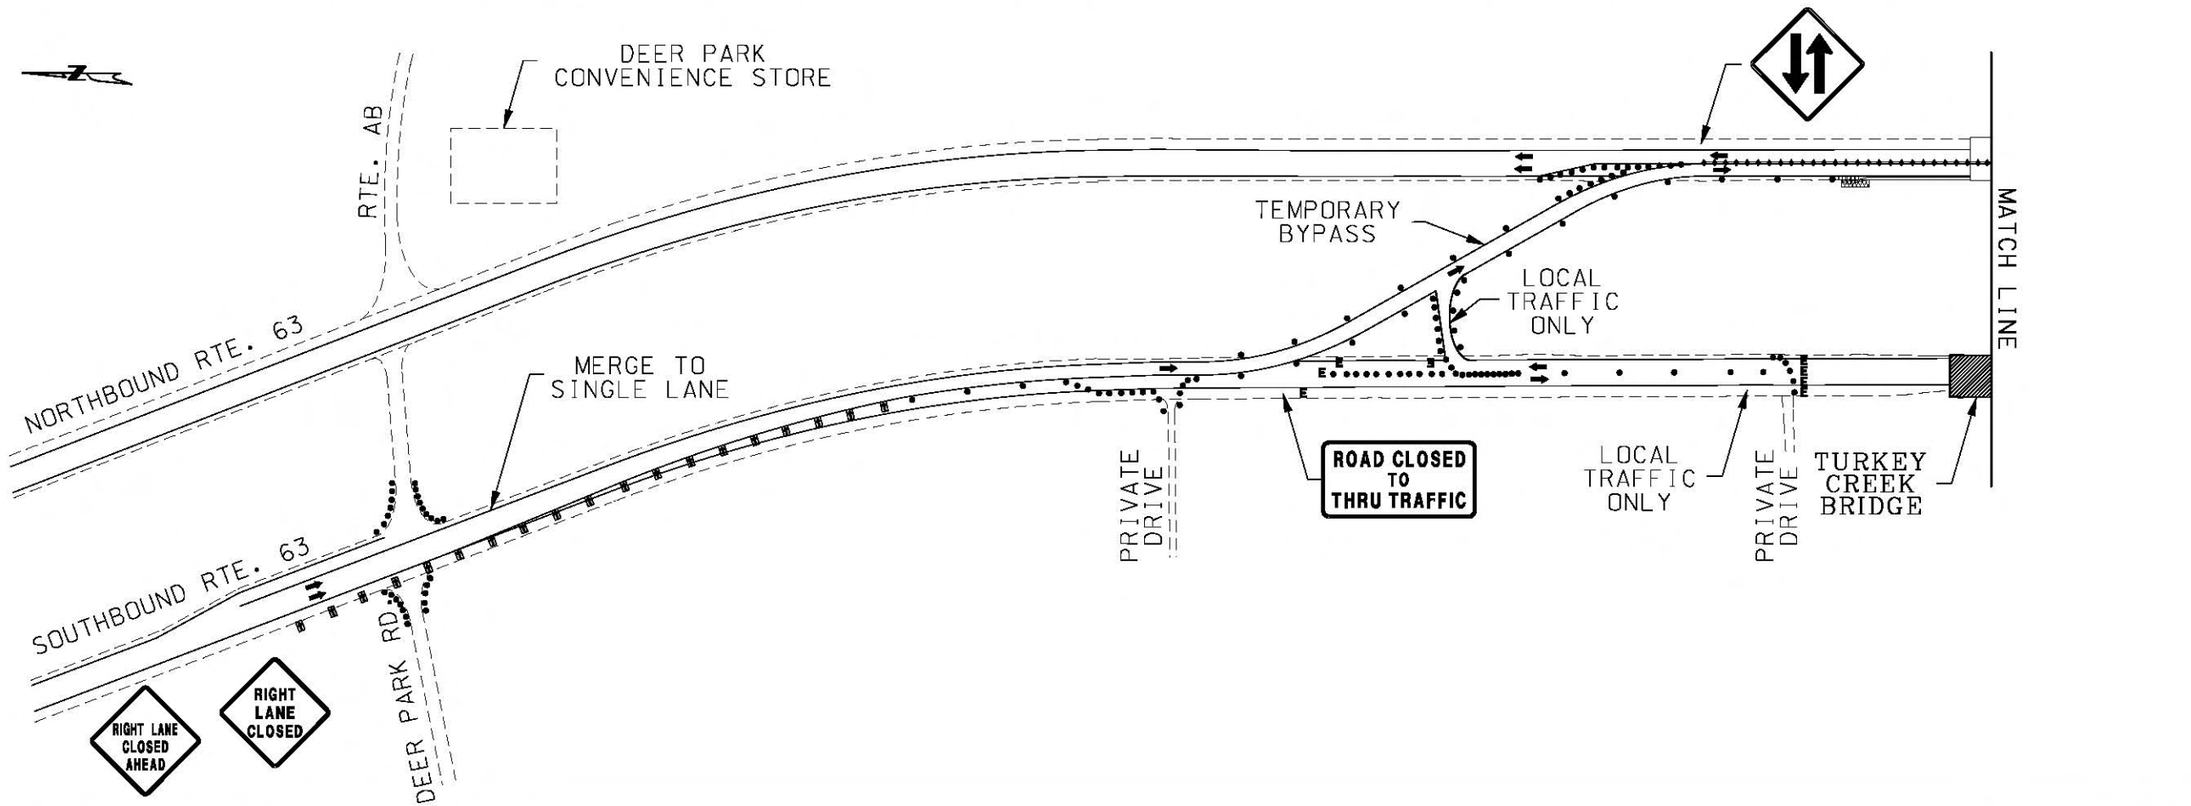

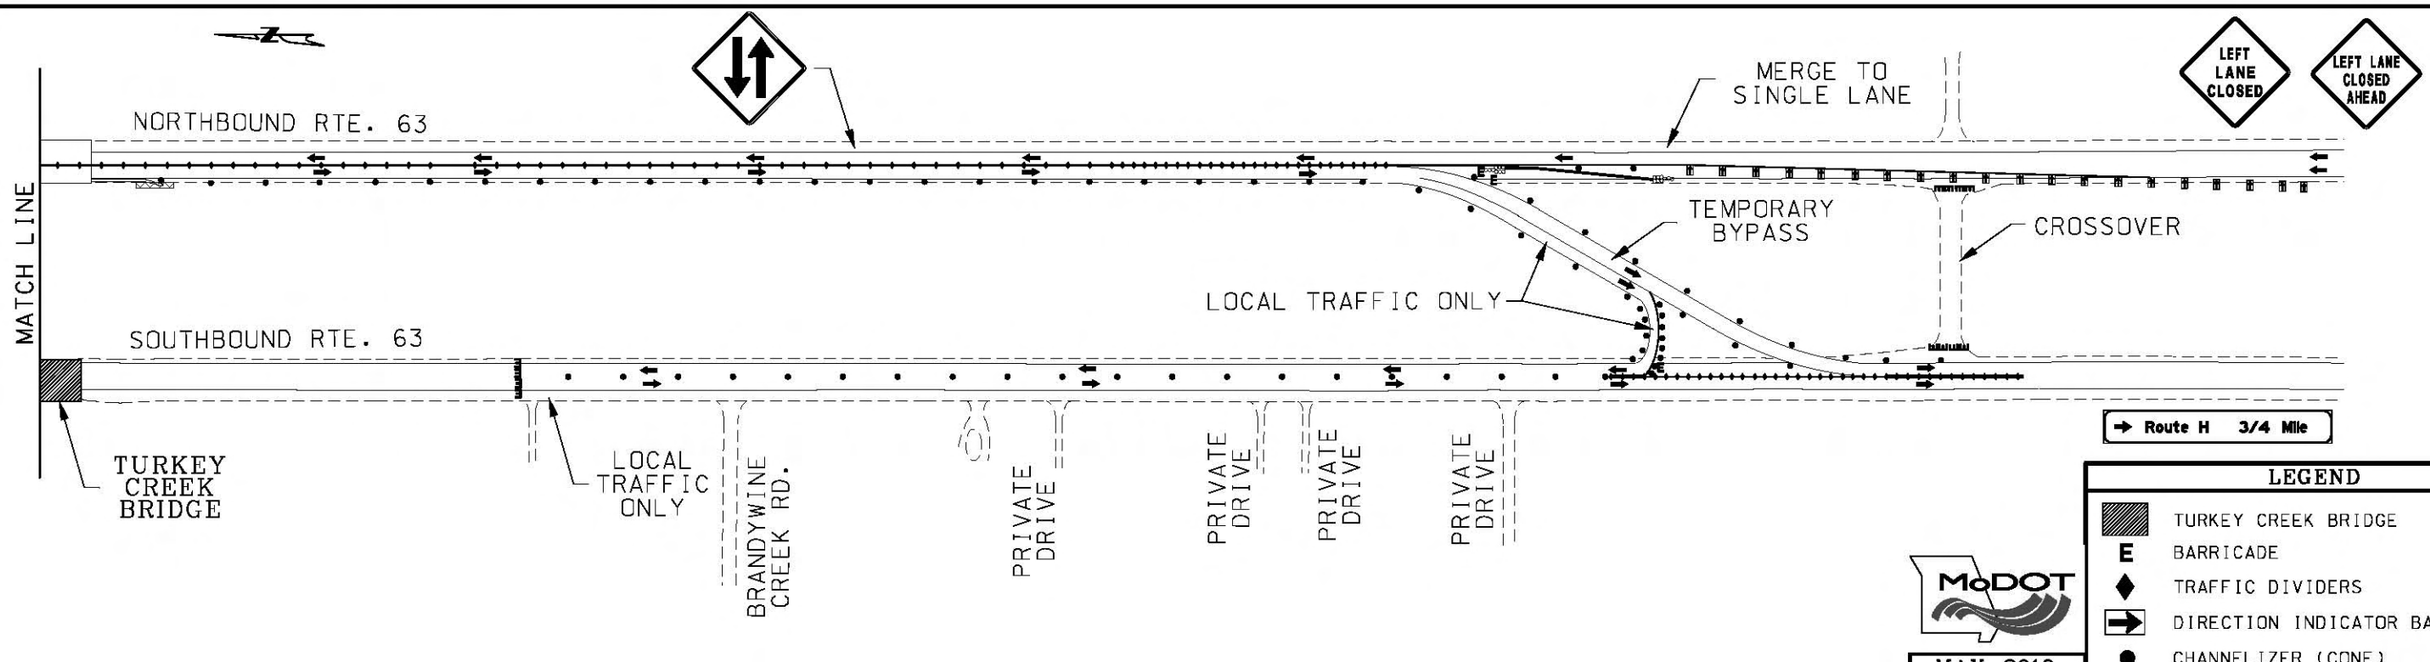

LEGEND

- TURKEY CREEK BRIDGE
- E BARRICADE
- TRAFFIC DIVIDERS
- DIRECTION INDICATOR BARRICADES
- CHANNELIZER (CONE)

MoDOT

MAY 2010

US 63 SOUTHBOUND
TURKEY CREEK BRIDGE REPLACEMENT

PROJECT LIMITS
(TWO-WAY TRAFFIC FOR 1.25 MILES ON EXISTING NORTHBOUND LANES
BETWEEN DEER PARK RD. AND CROSSOVER)

MAY 2010

IF A SEAL IS PRESENT ON THIS SHEET, IT HAS BEEN ELECTRONICALLY SEALED AND DATED