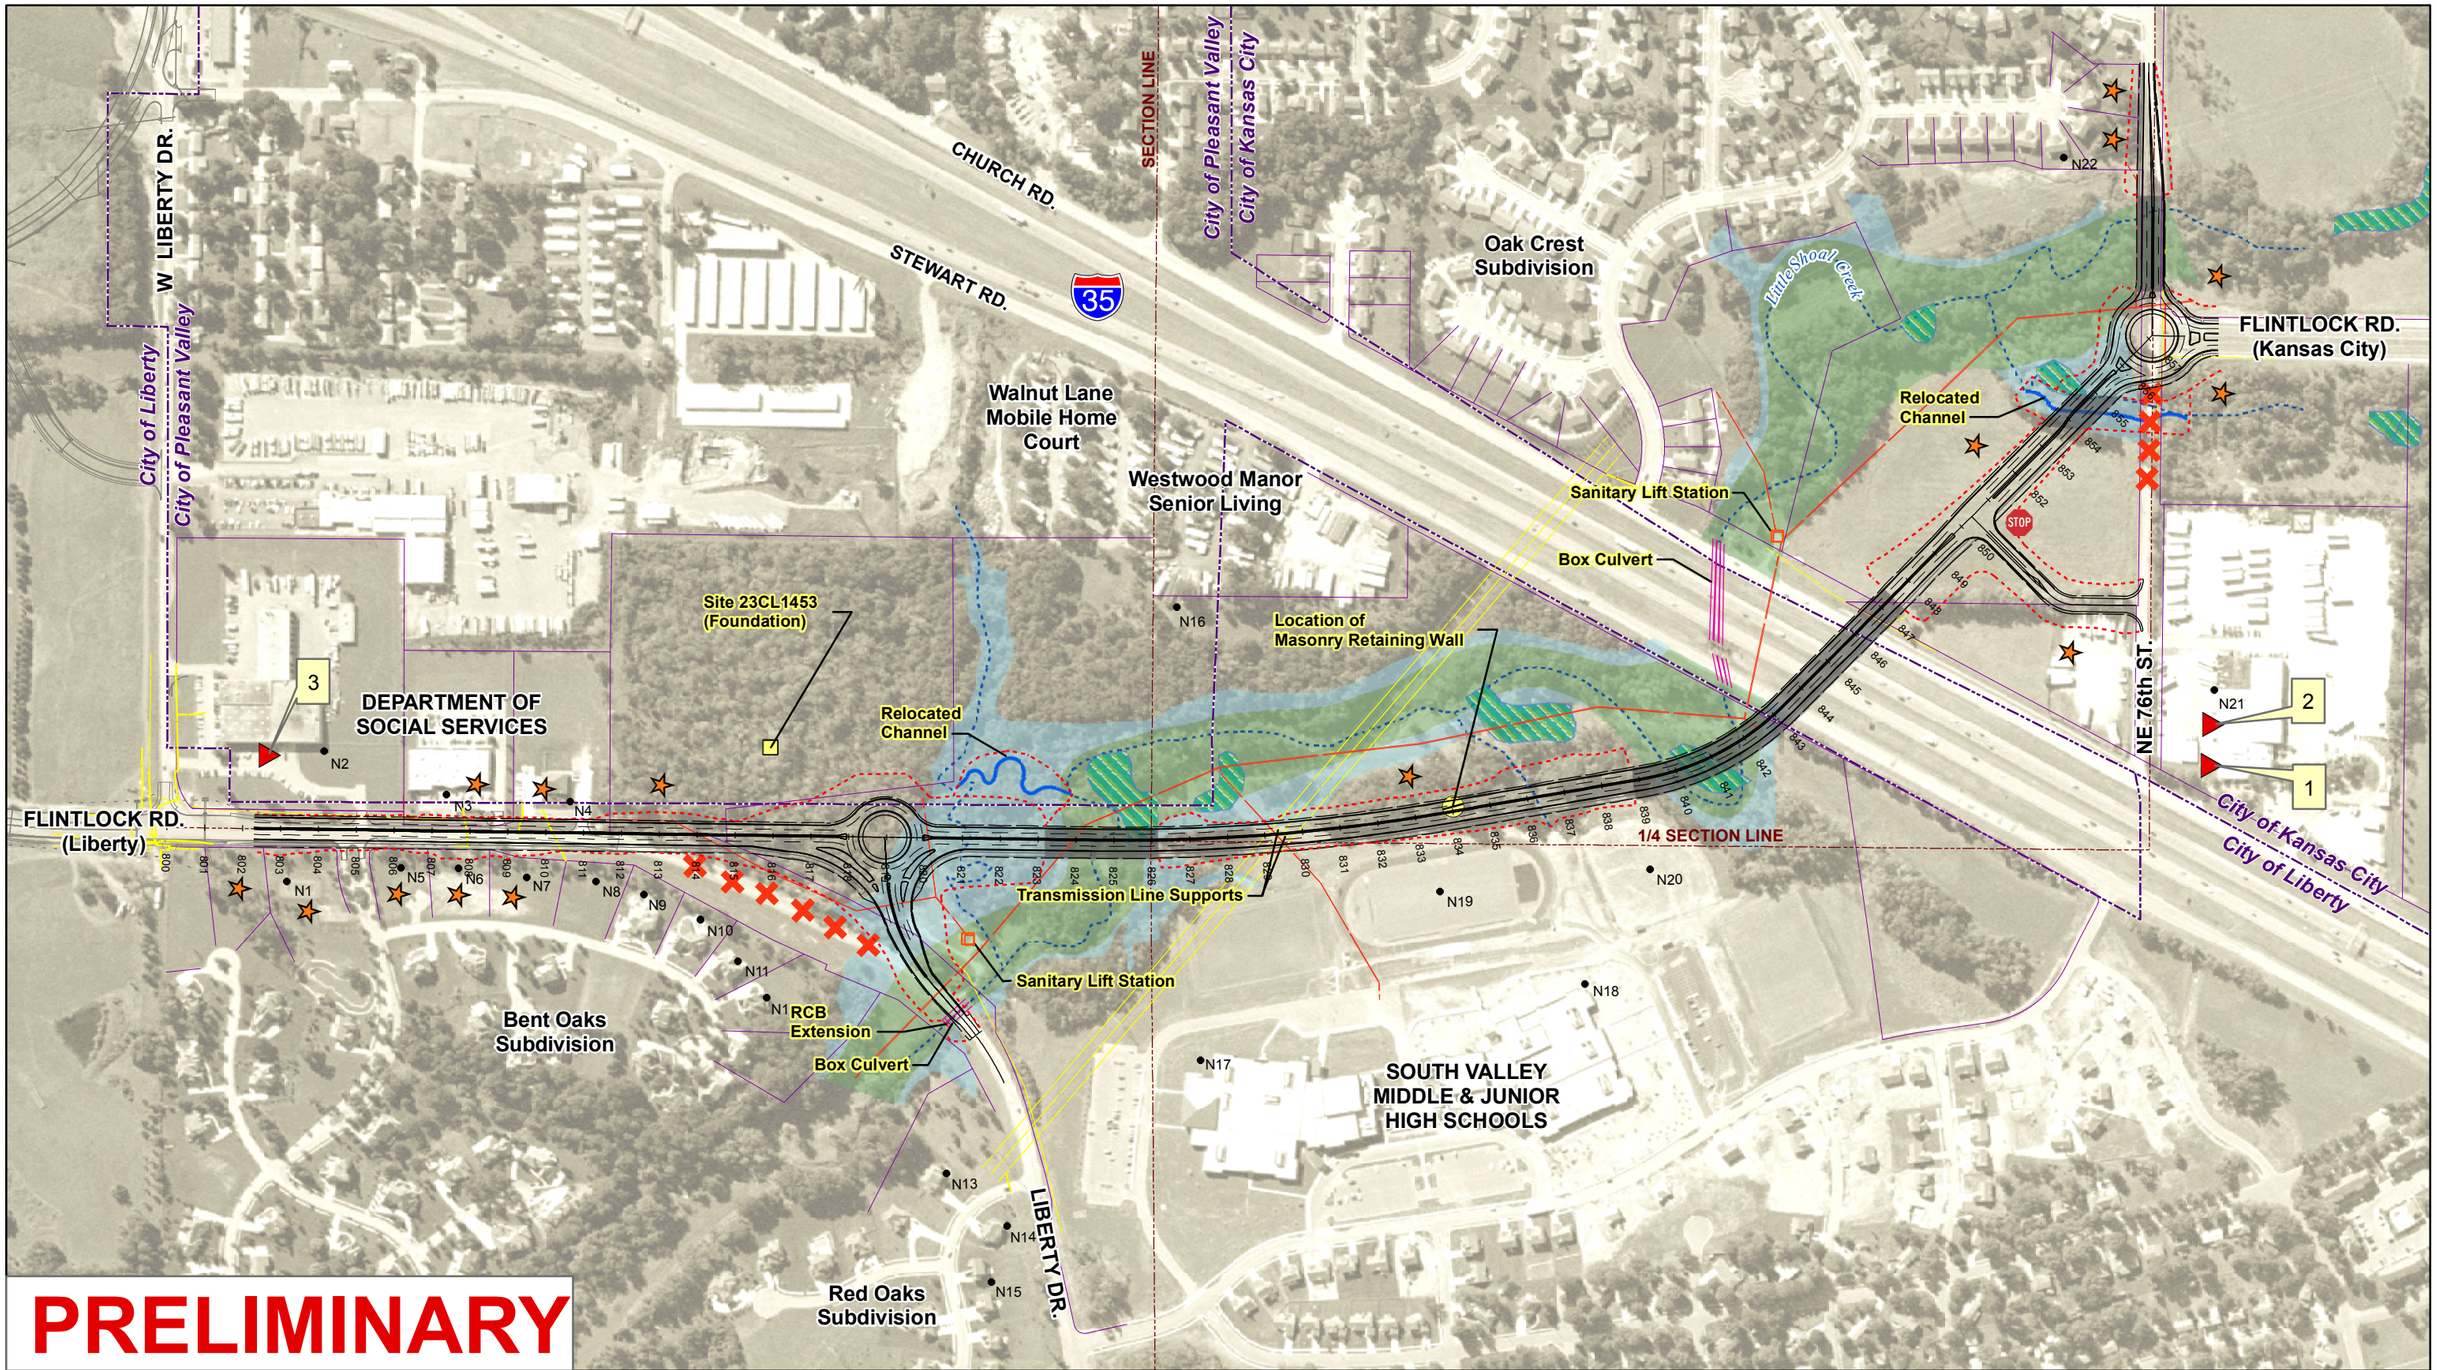

PRELIMINARY

Scale: 1"=400'

0 200 400 Feet

Construction Limits
Hazardous Waste Sites
Property Lines
To Be Removed
Floodplain
Floodway
Stream
NWI Wetland
Overhead Power Lines
Sanitary Sewer
Box Culvert
Noise Modeling Receptor
Bridges
Partial Acquisition

FLINTLOCK OVERPASS
Alternative C - Two Roundabouts

Exhibit II-8