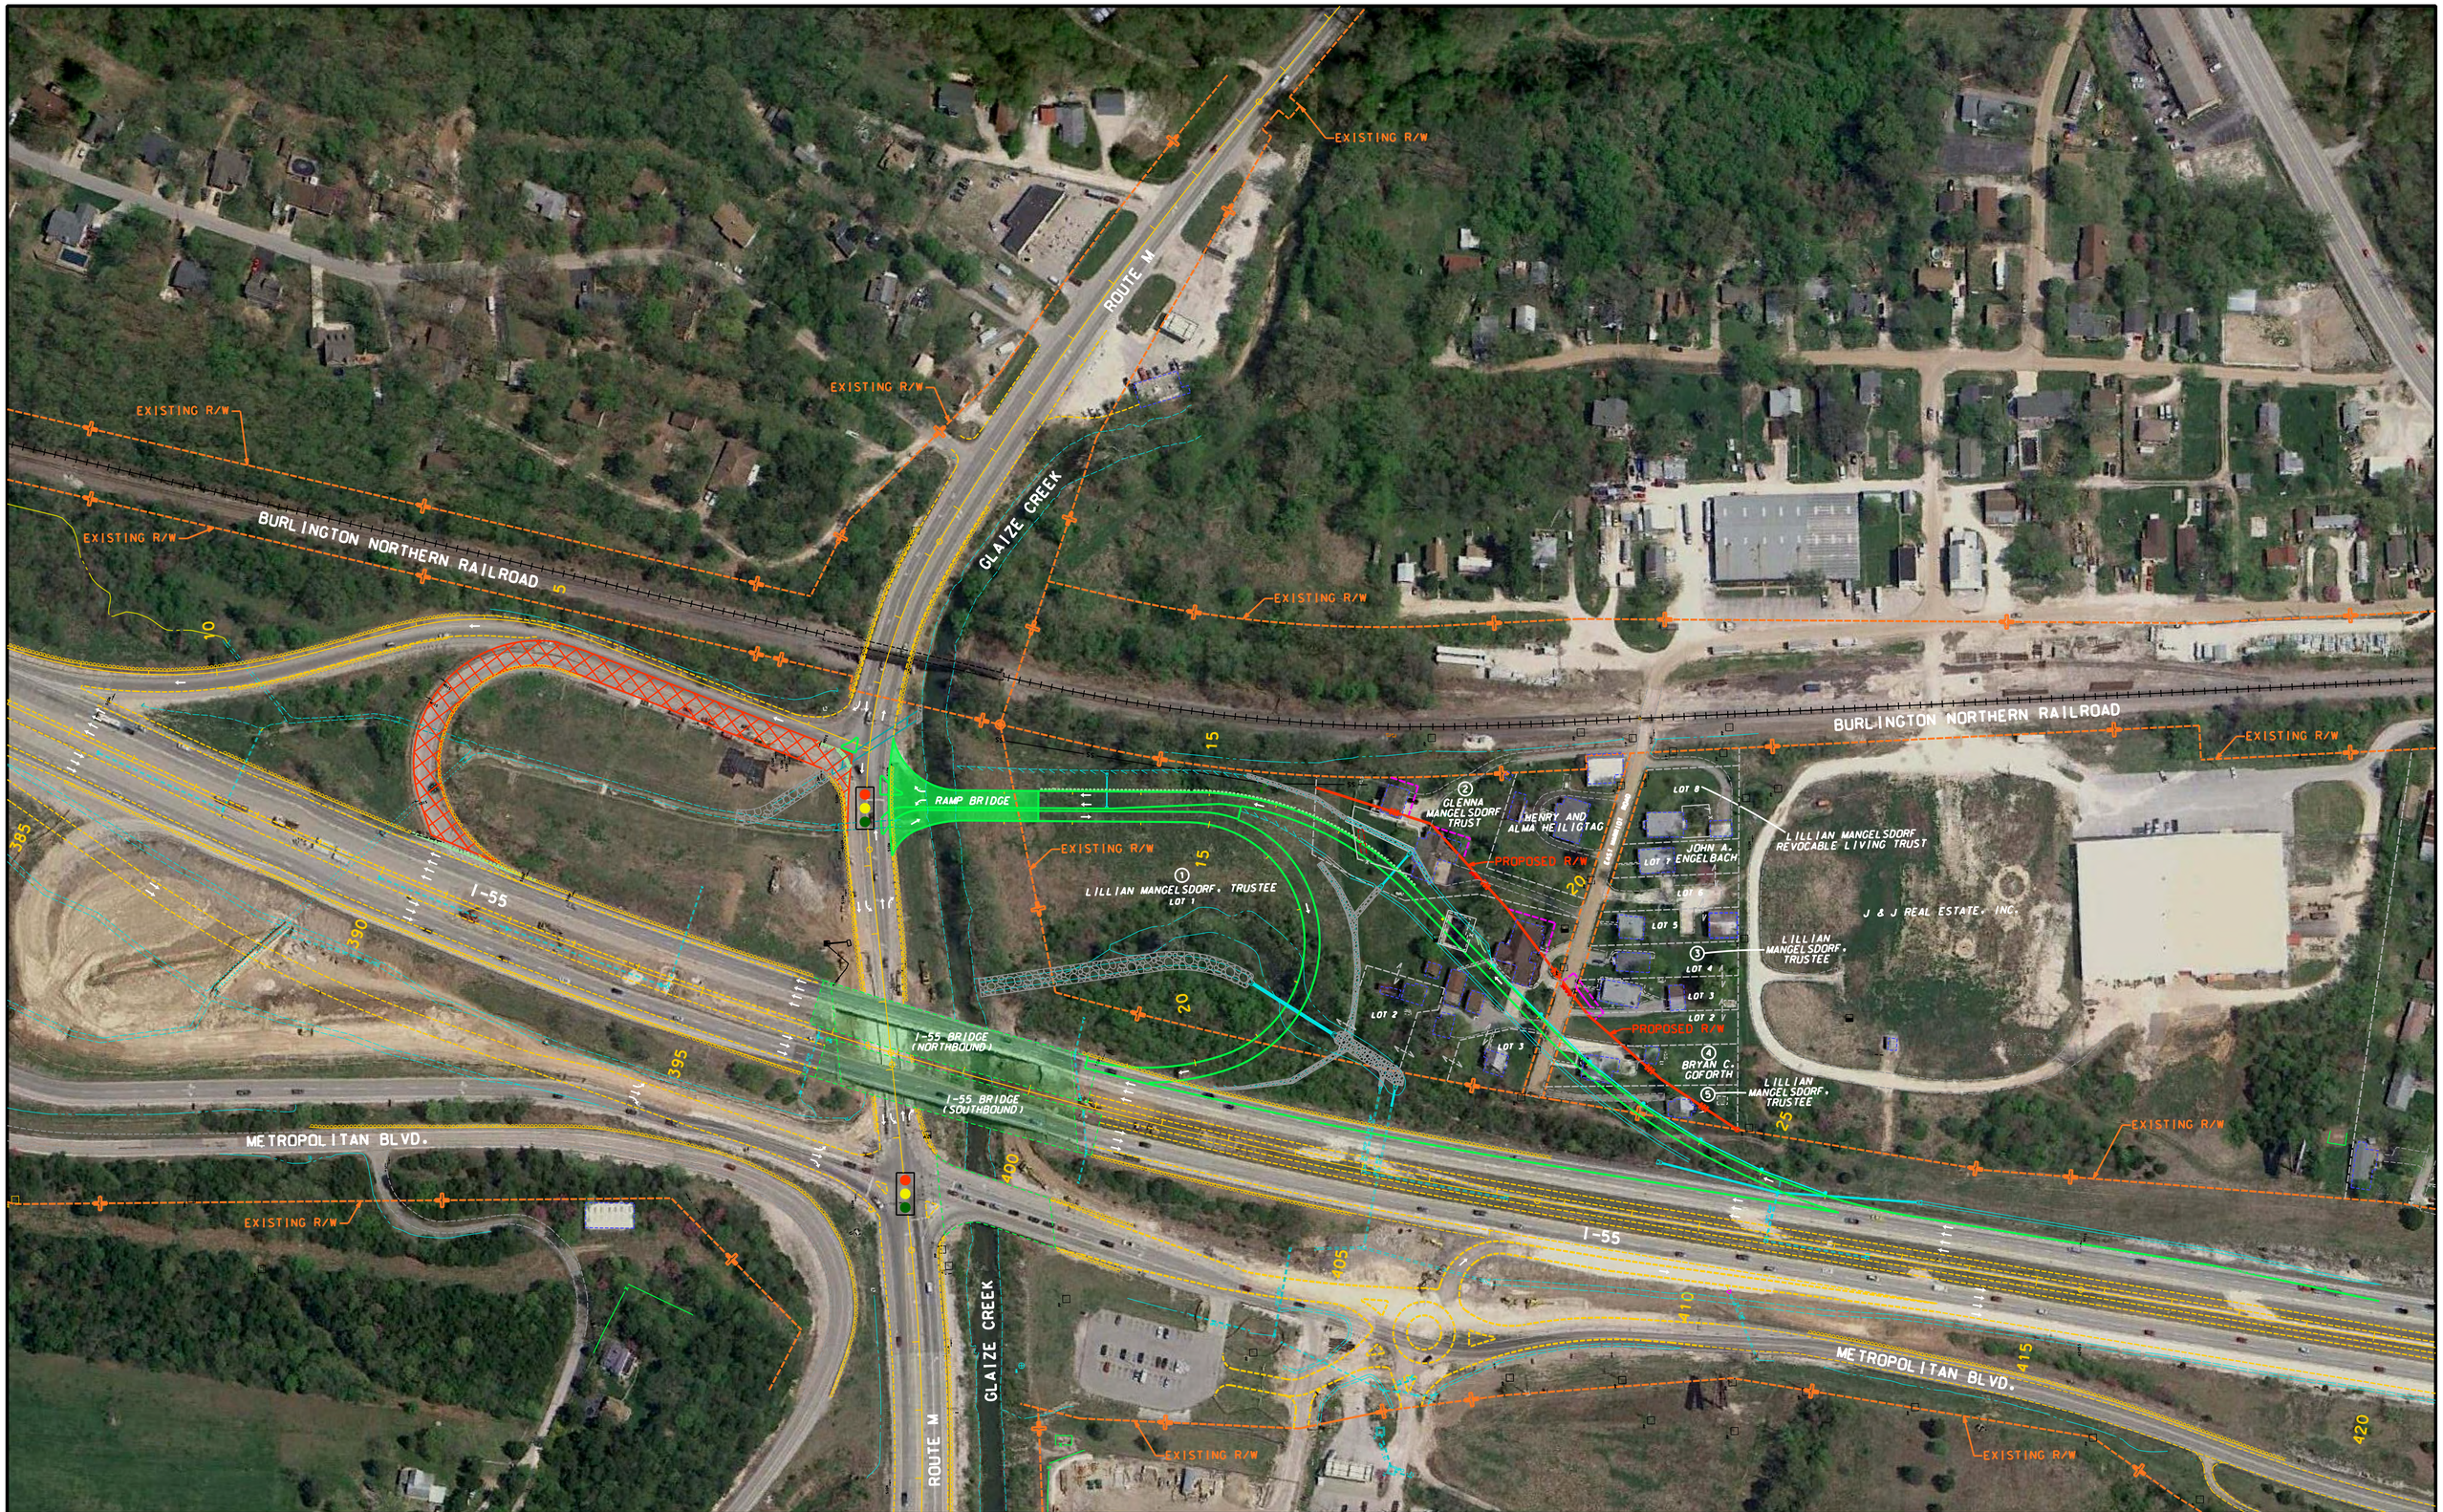

SCALE
0 100 200 300 400 500

LEGEND:

PAVEMENT TO BE REMOVED

PROPOSED RAMP CONSTRUCTION
PROPOSED RIGHT OF WAY LINE
PROPERTY LINE
EXISTING RIGHT OF WAY LINE
TEMPORARY CONSTRUCTION EASEMENT
BRIDGE (PREVIOUSLY CONSTRUCTED)

ROUTE I-55
JOB NO. J6I1010H

PROPOSED STATE HIGHWAY IMPROVEMENTS

MoDOT

HDR Engineering, Inc.

...\J6I1010H_Public_Meeting_Display2.dgn 3/8/2011 12:39:45 PM