CLAYTON ROAD - CONSTRUCTION PHASES

VOLZ

MoDOT

Phase I

Clarkson Rd. to West of Kehrs Mill Rd.
Estimated Construction: **August 2006 - Spring/early summer 2007**

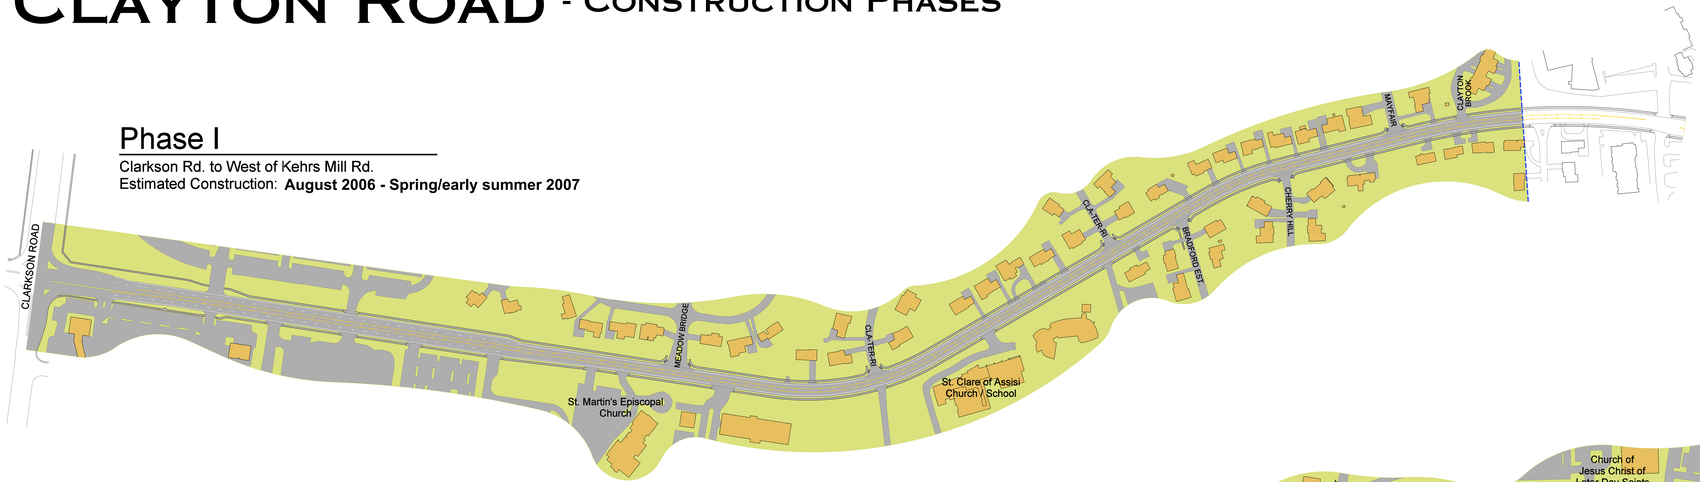

Phase II

West of Kehrs Mill Rd. to East of Kehrs Mill Rd.
Estimated Construction: **Mid 2007 - Late 2007**

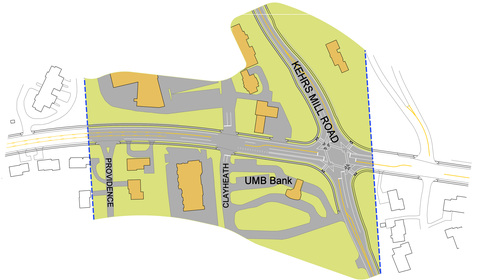

Phase III

East of Kehrs Mill Rd. to West of Baxter Rd.
Estimated Construction: **Late 2007 - Early 2008**

Stage 1
Construct Clayton Road Temporary Pavement Widening

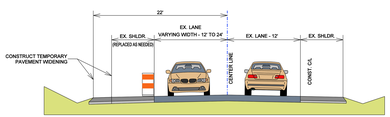

Stage 2
Construct South Half of Clayton Road

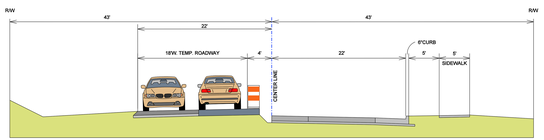

Stage 3
Construct North Half of Clayton Road

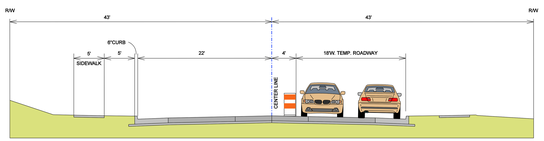

NORTH

100 0 100 200 300
Scale in Feet
Scale: 1"=100'