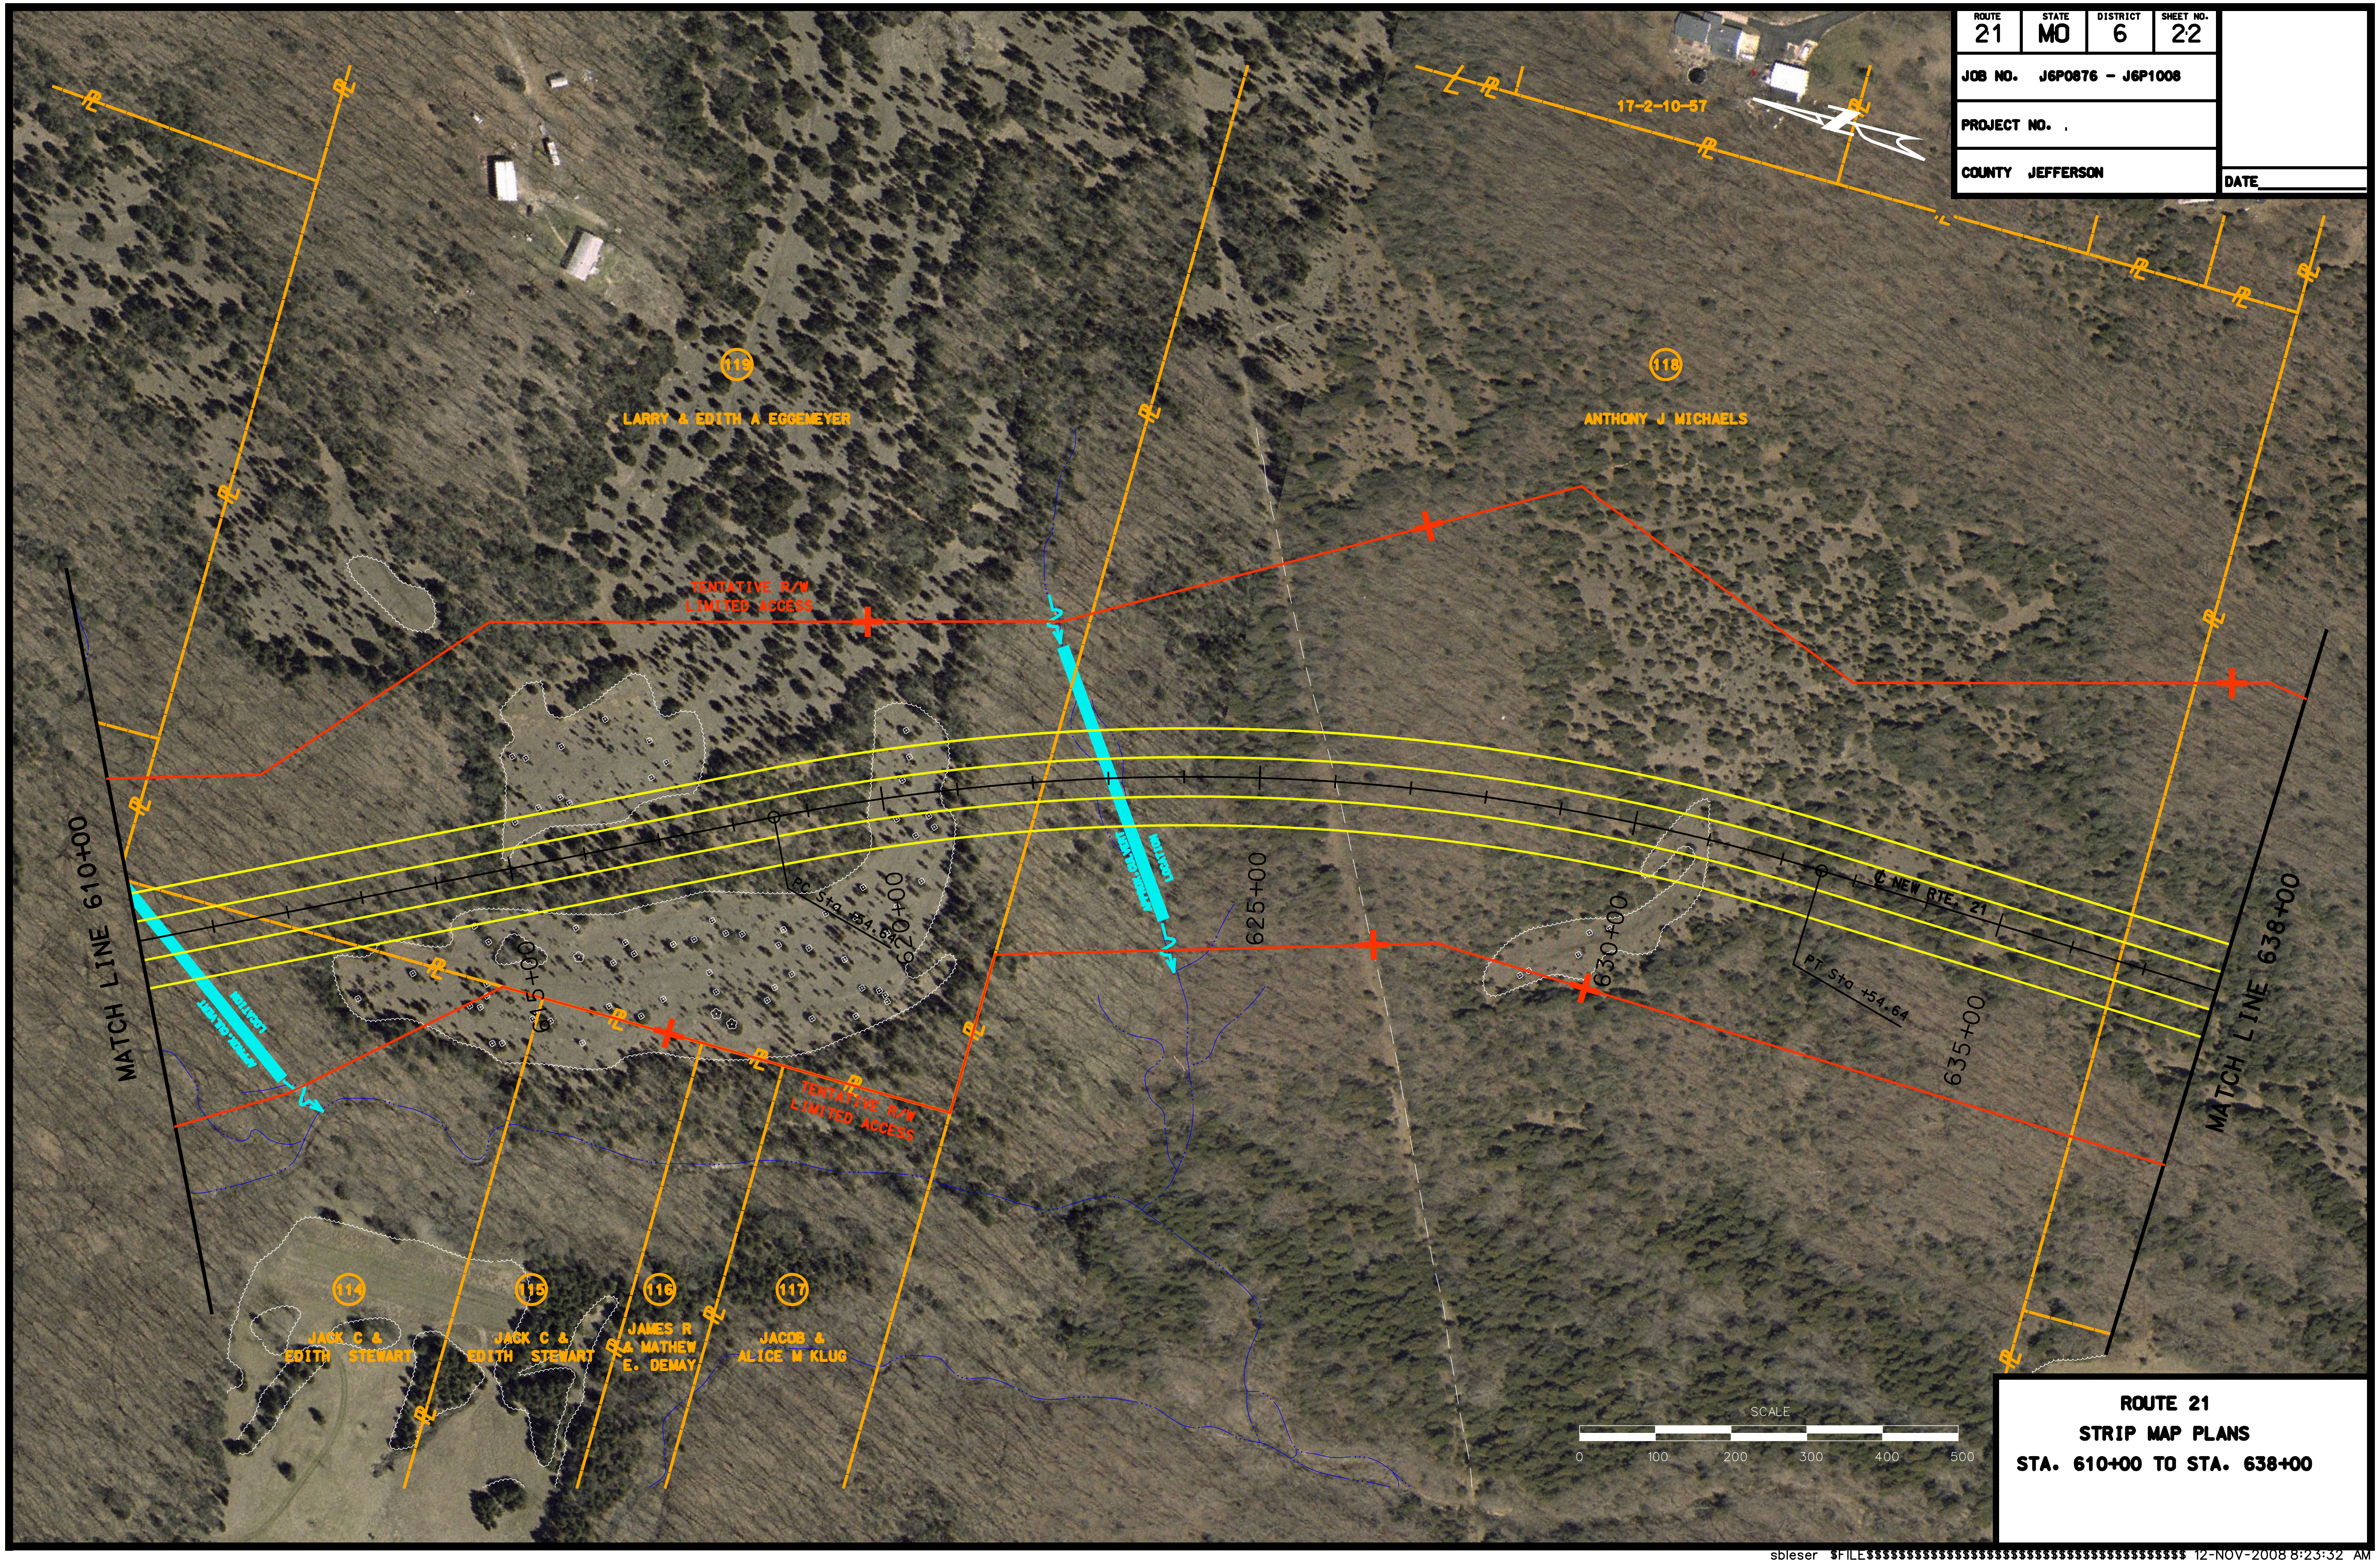

ROUTE	STATE	DISTRICT	SHEET NO.
21	MO	6	22

JOB NO. J6P0876 – J6P1008

PROJECT NO. .

COUNTY JEFFERSON

DATE____

ROUTE 21
STRIP MAP PLANS
STA. 610+00 TO STA. 638+00

sbleser $FILE$$ 12-NOV-2008 8:23:32 AM