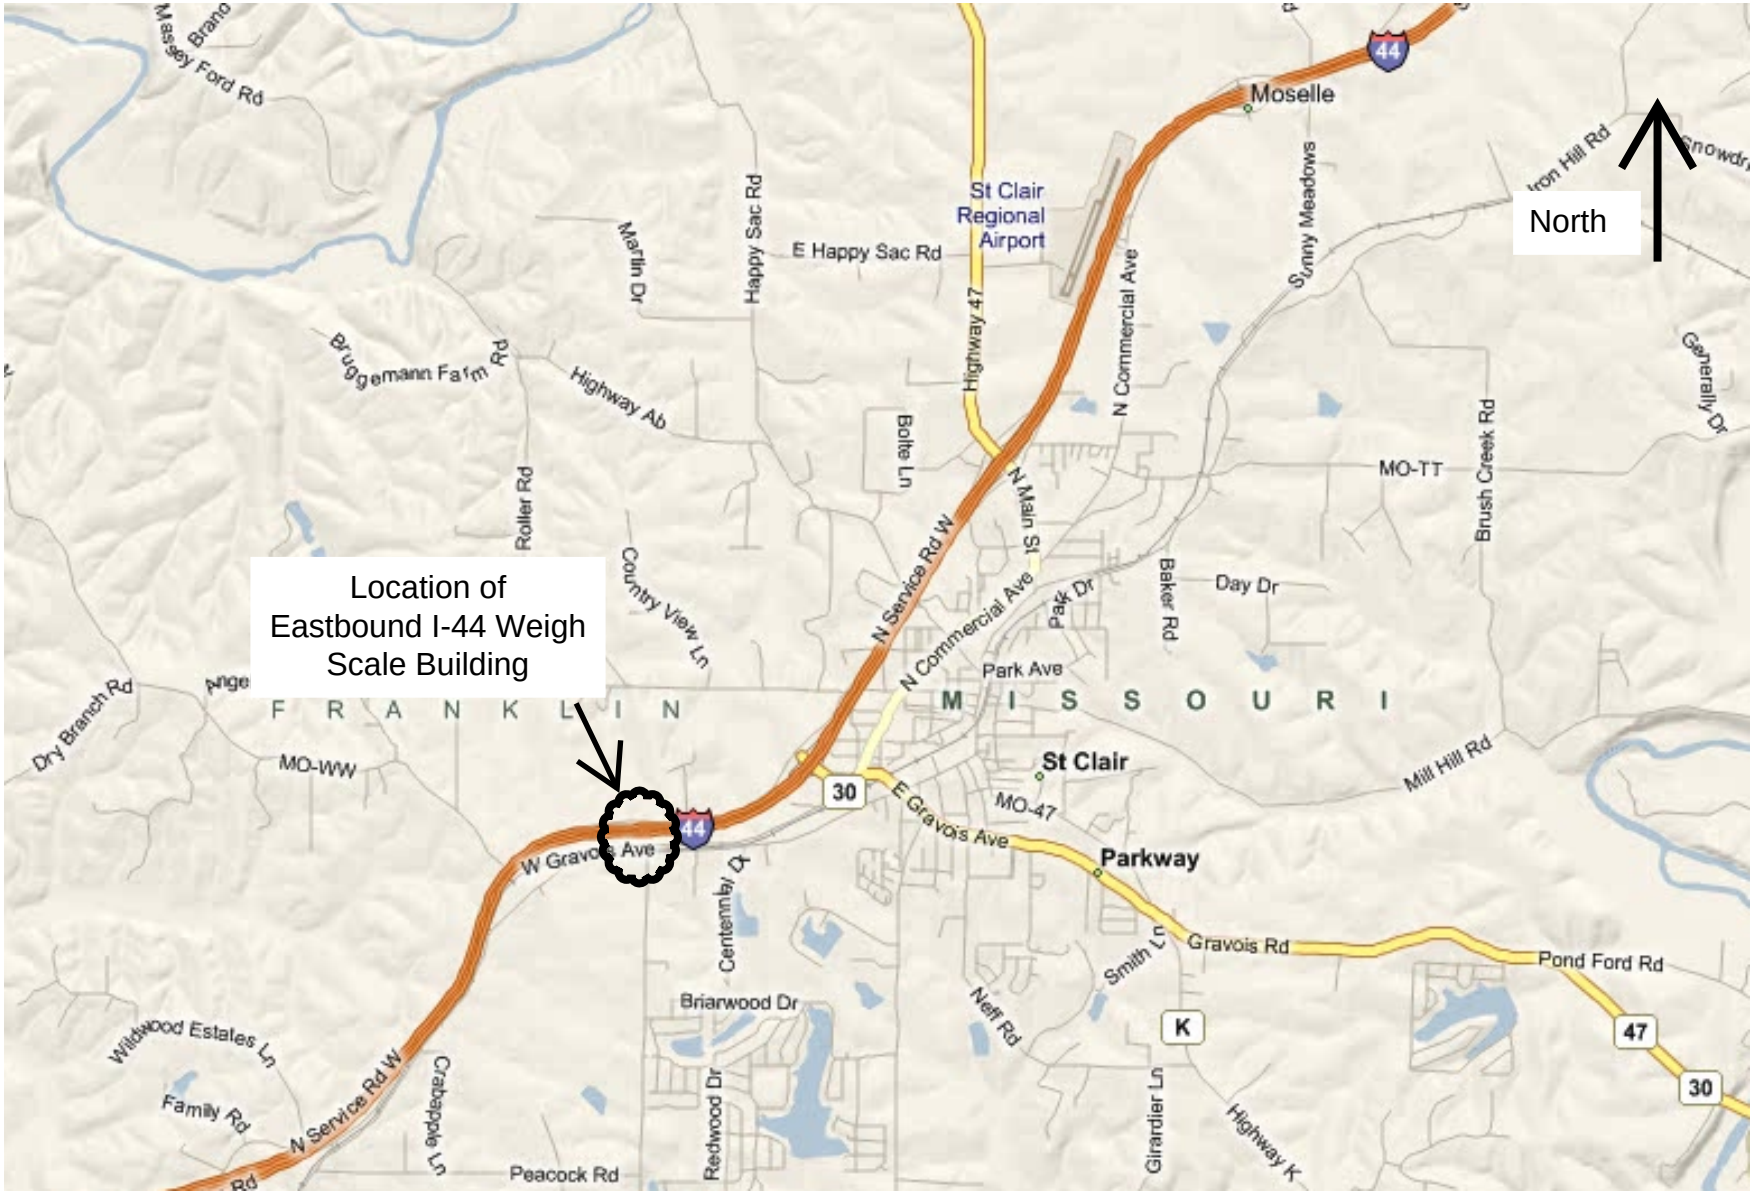

Demolition of Eastbound I-44 Weigh Scale Building
1 Mile West of Route 30 on I-44
St. Clair, MO 63077

North

Demolition of Eastbound I-44 Weigh Scale Building
1 Mile West of Route 30 on I-44
St. Clair, MO 63077

I-44 WEIGH STATION
FRANKLIN COUNTY

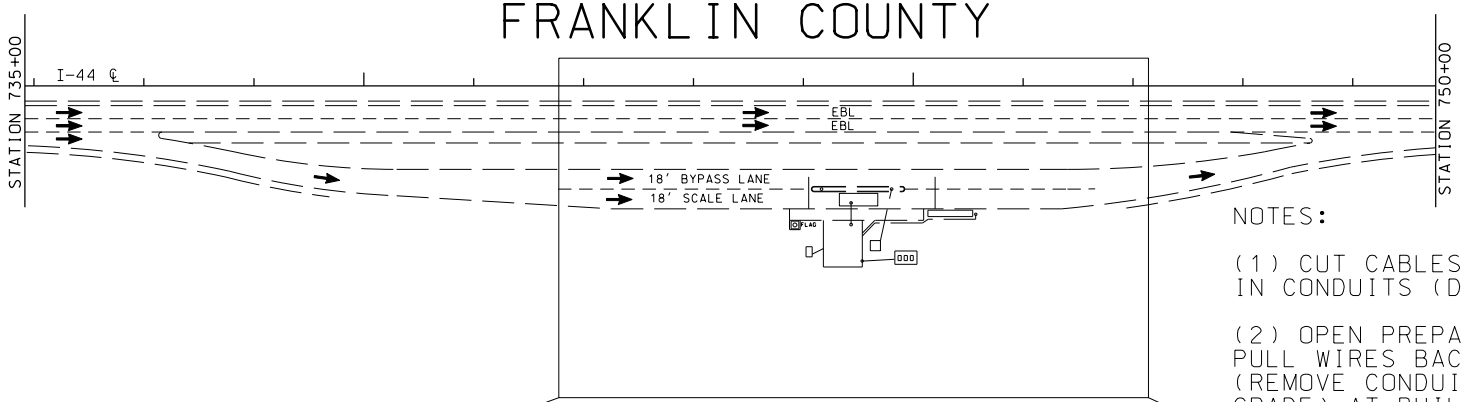

NOTES:

(1) CUT CABLES TO REMAIN IN CONDUITS (DO NOT PULL)

(2) OPEN PREPASS HAND HOLES AND PULL WIRES BACK TO HAND HOLES. (REMOVE CONDUITS TO BELOW GRADE) AT BUILDING

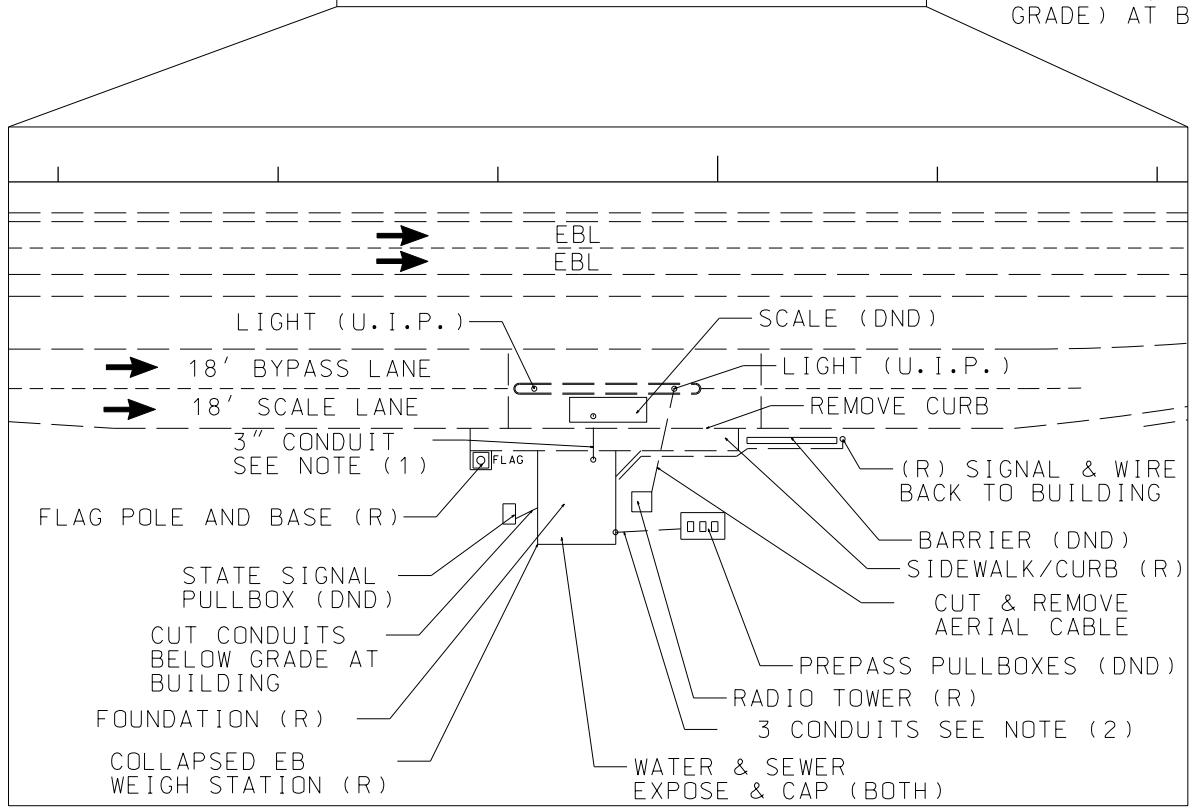

I-44 WEIGH STATION
FRANKLIN COUNTY
EXHIBIT A
SHEET 3 OF 3