10/15/10 DESIGN 1 1

Ed Warhol
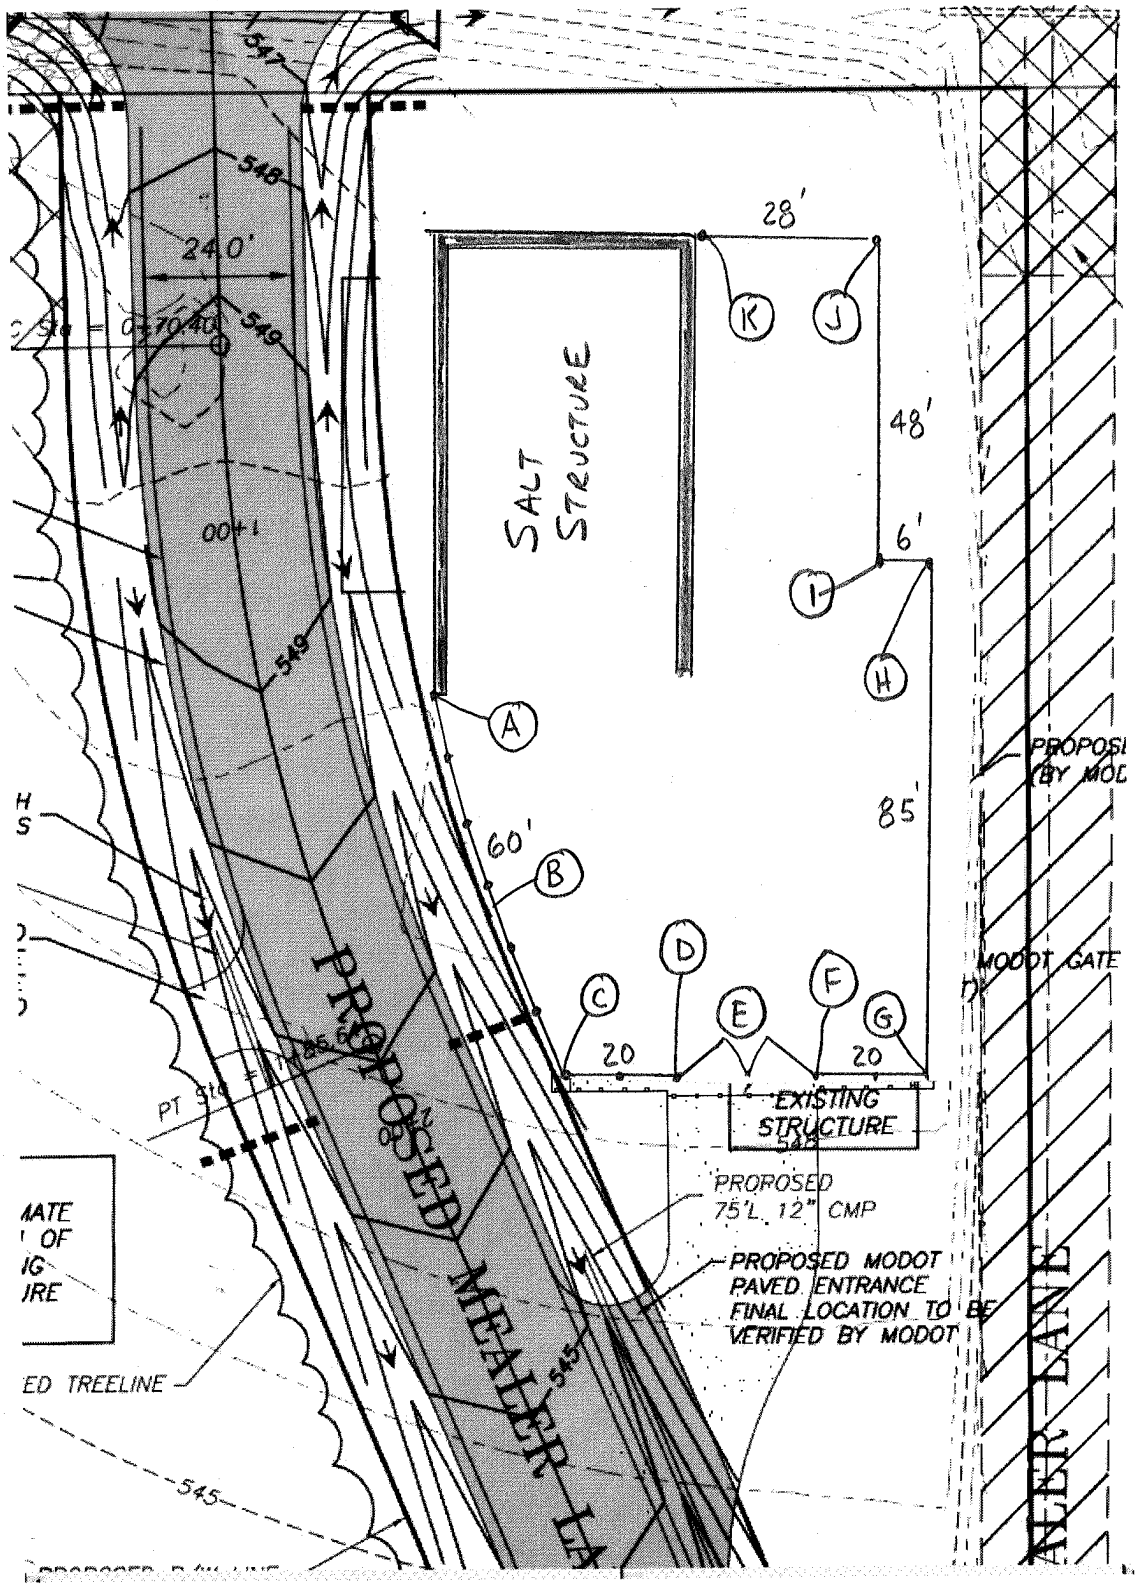
MEALER LN FENCE