By- Gene Winch
June 19, 2007

# FESTUS PROJECT OFFICE

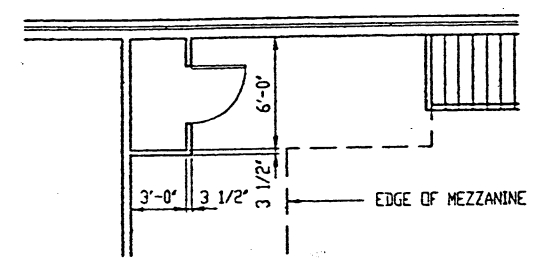


COMMUNICATION CLOSET (BUILT ON MEZZANINE)
3/32" = 1'-0"

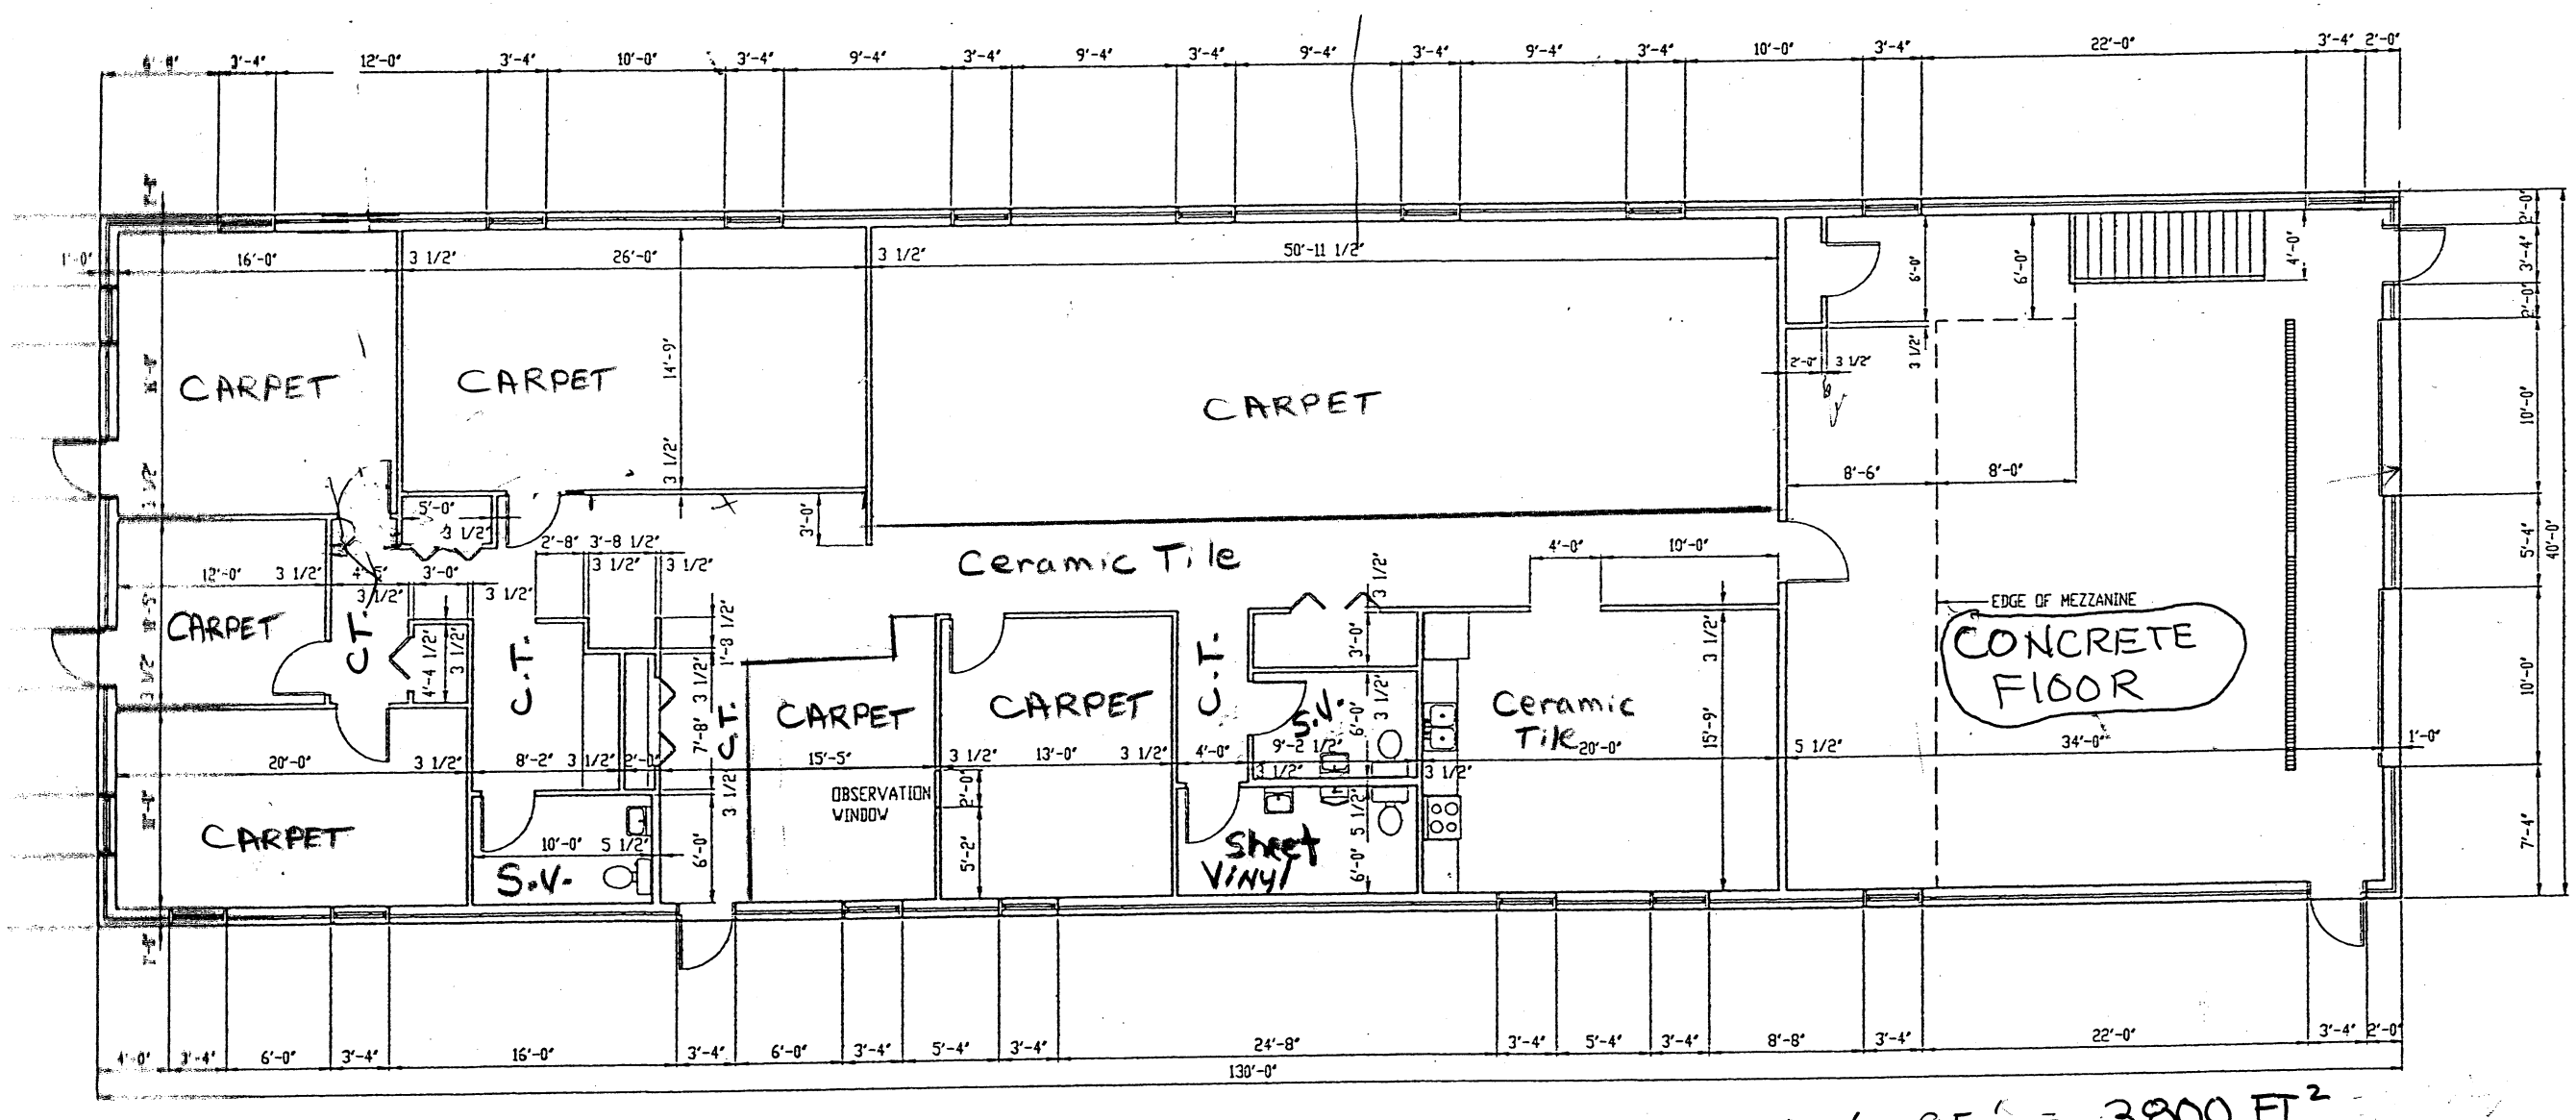


DIMENSIONAL FLOOR PLAN
3/32" = 1'-0"

NORTH

OFFICE - 40' x 95' = 3800 FT²
GARAGE - 40' x 35' = 1400 FT²
TOTAL = 40' x 130' = 5200 FT²

DESIGN BY: DOUG RECORD
DRWN BY: DOUG RECORD
DATE: 8-16-99
CK'D BY: JERROLD SCARLETT

DISTRICT-6
PROJECT OFFICE
3595 PLASS
FESTUS, MISSOURI 63028

MISSOURI DEPARTMENT OF TRANSPORTATION
DIVISION OF GENERAL SERVICES
BUILDINGS AND GROUNDS

DIMENSIONAL FLOOR PLAN

SHEET 6 of 27