OFFSET NOTE:
THE POST OFFSET DIMENSIONS ARE GIVEN TO THE CENTER OF THE TRAFFIC FACE OF THE BLOCKOUTS, EXCEPT AT THE FIRST TWO POSTS, WHERE THE DIMENSION IS TO THE CENTER OF THE TRAFFIC FACE OF THE POST. OFFSET POINTS ARE TO BE LOCATED BY CHORD MEASUREMENTS AT THE BACK OF THE RAIL EQUAL TO THE NOMINAL POST SPACINGS SHOWN. POSTS ARE TO BE SET APPROXIMATELY RADIAL TO THE RAILING AT EACH POST LOCATION.

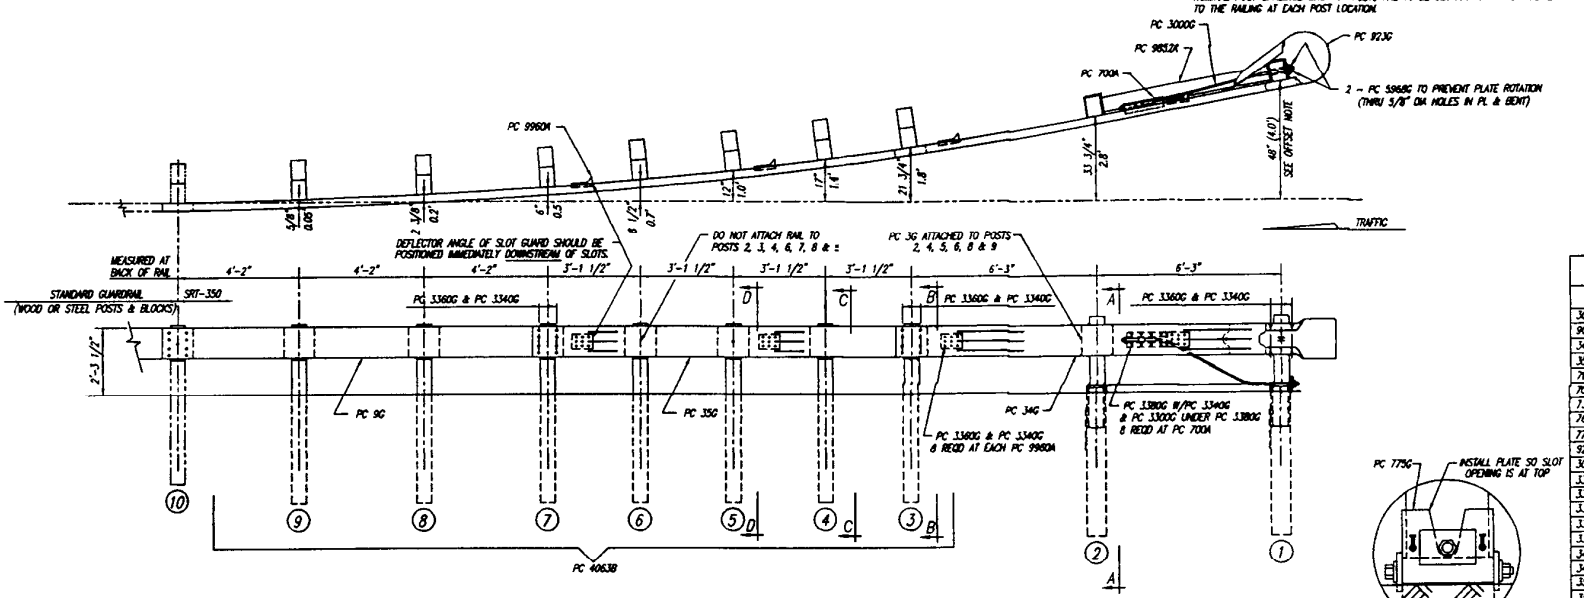

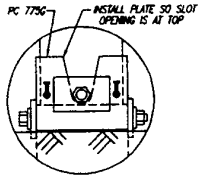

BEARING PLATE ORIENTATION

BILL OF MATERIAL

PC	QTY	DESCRIPTION
3G	6	12/12'/BACKUP (GUARDRAIL)
9G	1	12/12'6/6'3/5 (GUARDRAIL)
34G	1	12/12'6/5 SRT-1 (GUARDRAIL)
35G	1	12/12'6/6'3/5 SRT-7 (GUARDRAIL)
700A	1	CABLE ANCHOR BRACKET
705G	1	2'8 x 3 1/2" PIPE
736G	2	5'0 TUBE SLEEVE
766G	2	1/4 x 18 x 24 SOIL PLATE
775G	1	5/8 x 6 x 8 BEARING PLATE
923G	1	12/BARRIER/98" (TERMINAL)
3000G	1	3/4 x 6'6 CABLE
3300G	21	5/8" WASHER
3320G	1	5/16 x 1 3/4 x 3 WASHER
3340G	76	5/8" HEX NUT
3360G	53	5/8"ø x 1 1/4" SPLICE BOLT
3380G	8	5/8"ø x 1 1/2" HEX HD BOLT
3478G	4	5/8"ø x 7 1/2" HEX HD BOLT
3497G	2	5/8"ø x 9 1/2" HEX HD BOLT
3500G	2	5/8"ø x 10" POST BOLT
3580G	7	5/8"ø x 18" POST BOLT
3900G	1	1" WASHER
3910G	2	1" HEX NUT
4063B	7	6'0 POST 6 x 8
4075B	7	16" BLOCK 6 x 8
4147B	2	3' 9 POST 5 1/2 x 7 1/2
5968G	2	16d NAIL SRT
9852A	1	STRUT ASSEMBLY
9980A	4	SLOT GUARD
9961G	1	3/8 x 3 x 4 PLATE WASHER

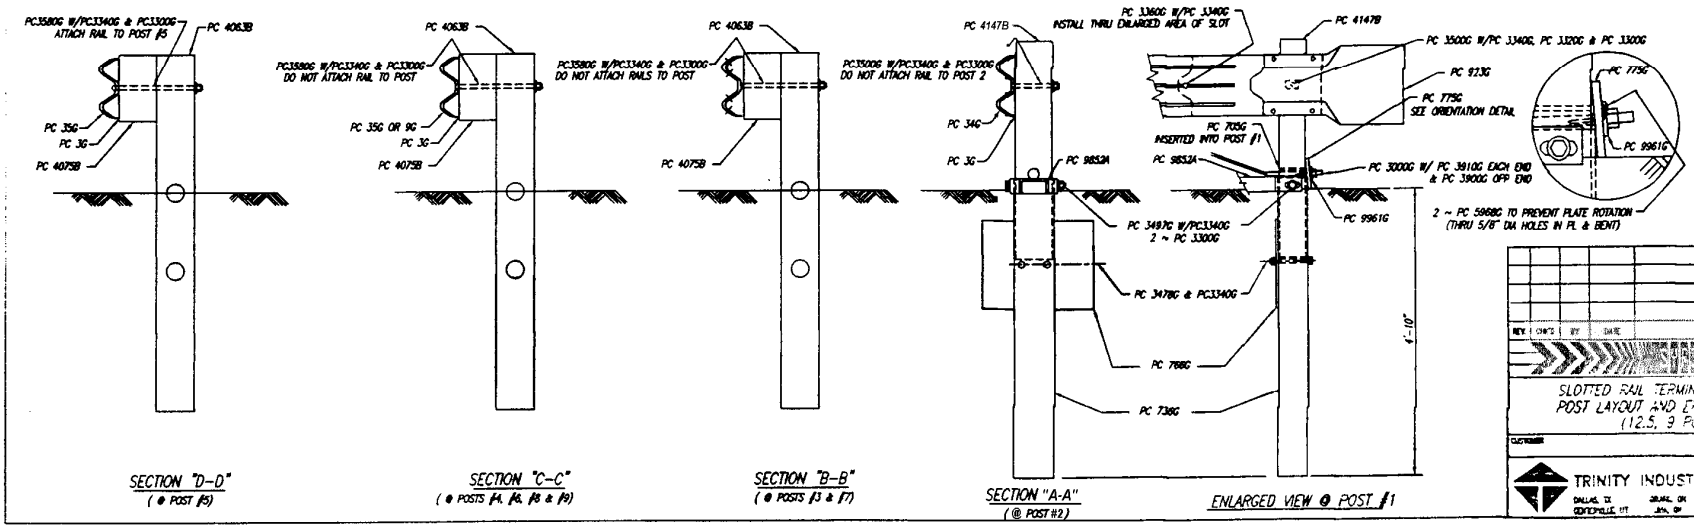

SECTION "D-D" (@ POST #5)

SECTION "C-C" (@ POSTS #4, #6, #8 & #9)

SECTION "B-B" (@ POSTS #3 & #7)

SECTION "A-A" (@ POST #2)

ENLARGED VIEW @ POST #1

This drawing and the information shown thereon is the sole property of TRINITY INDUSTRIES, INC. Neither this drawing nor such information is to be used for any purpose other than that for which it was specifically furnished by TRINITY INDUSTRIES, INC., nor is any reproduction authorized without written permission.

REV.	CHK'D	BY	DATE	REMARKS

SRT-350

SLOTTED RAIL TERMINAL SRT-350
POST LAYOUT AND ERECTION DETAILS
(12.5, 9 POST)

TRINITY INDUSTRIES, INC.
DALLAS, TX — CONCEPCION, MT — JACKSONVILLE, OR — JACKSONVILLE, FL

DRAWN	B. TAKACH
CHECKED	
APPROVED	
DATE	12-27-96
DWG. FILE #	SS425
SHEET	01 OF 1
DRAWING No.	SS 425
REV.	0