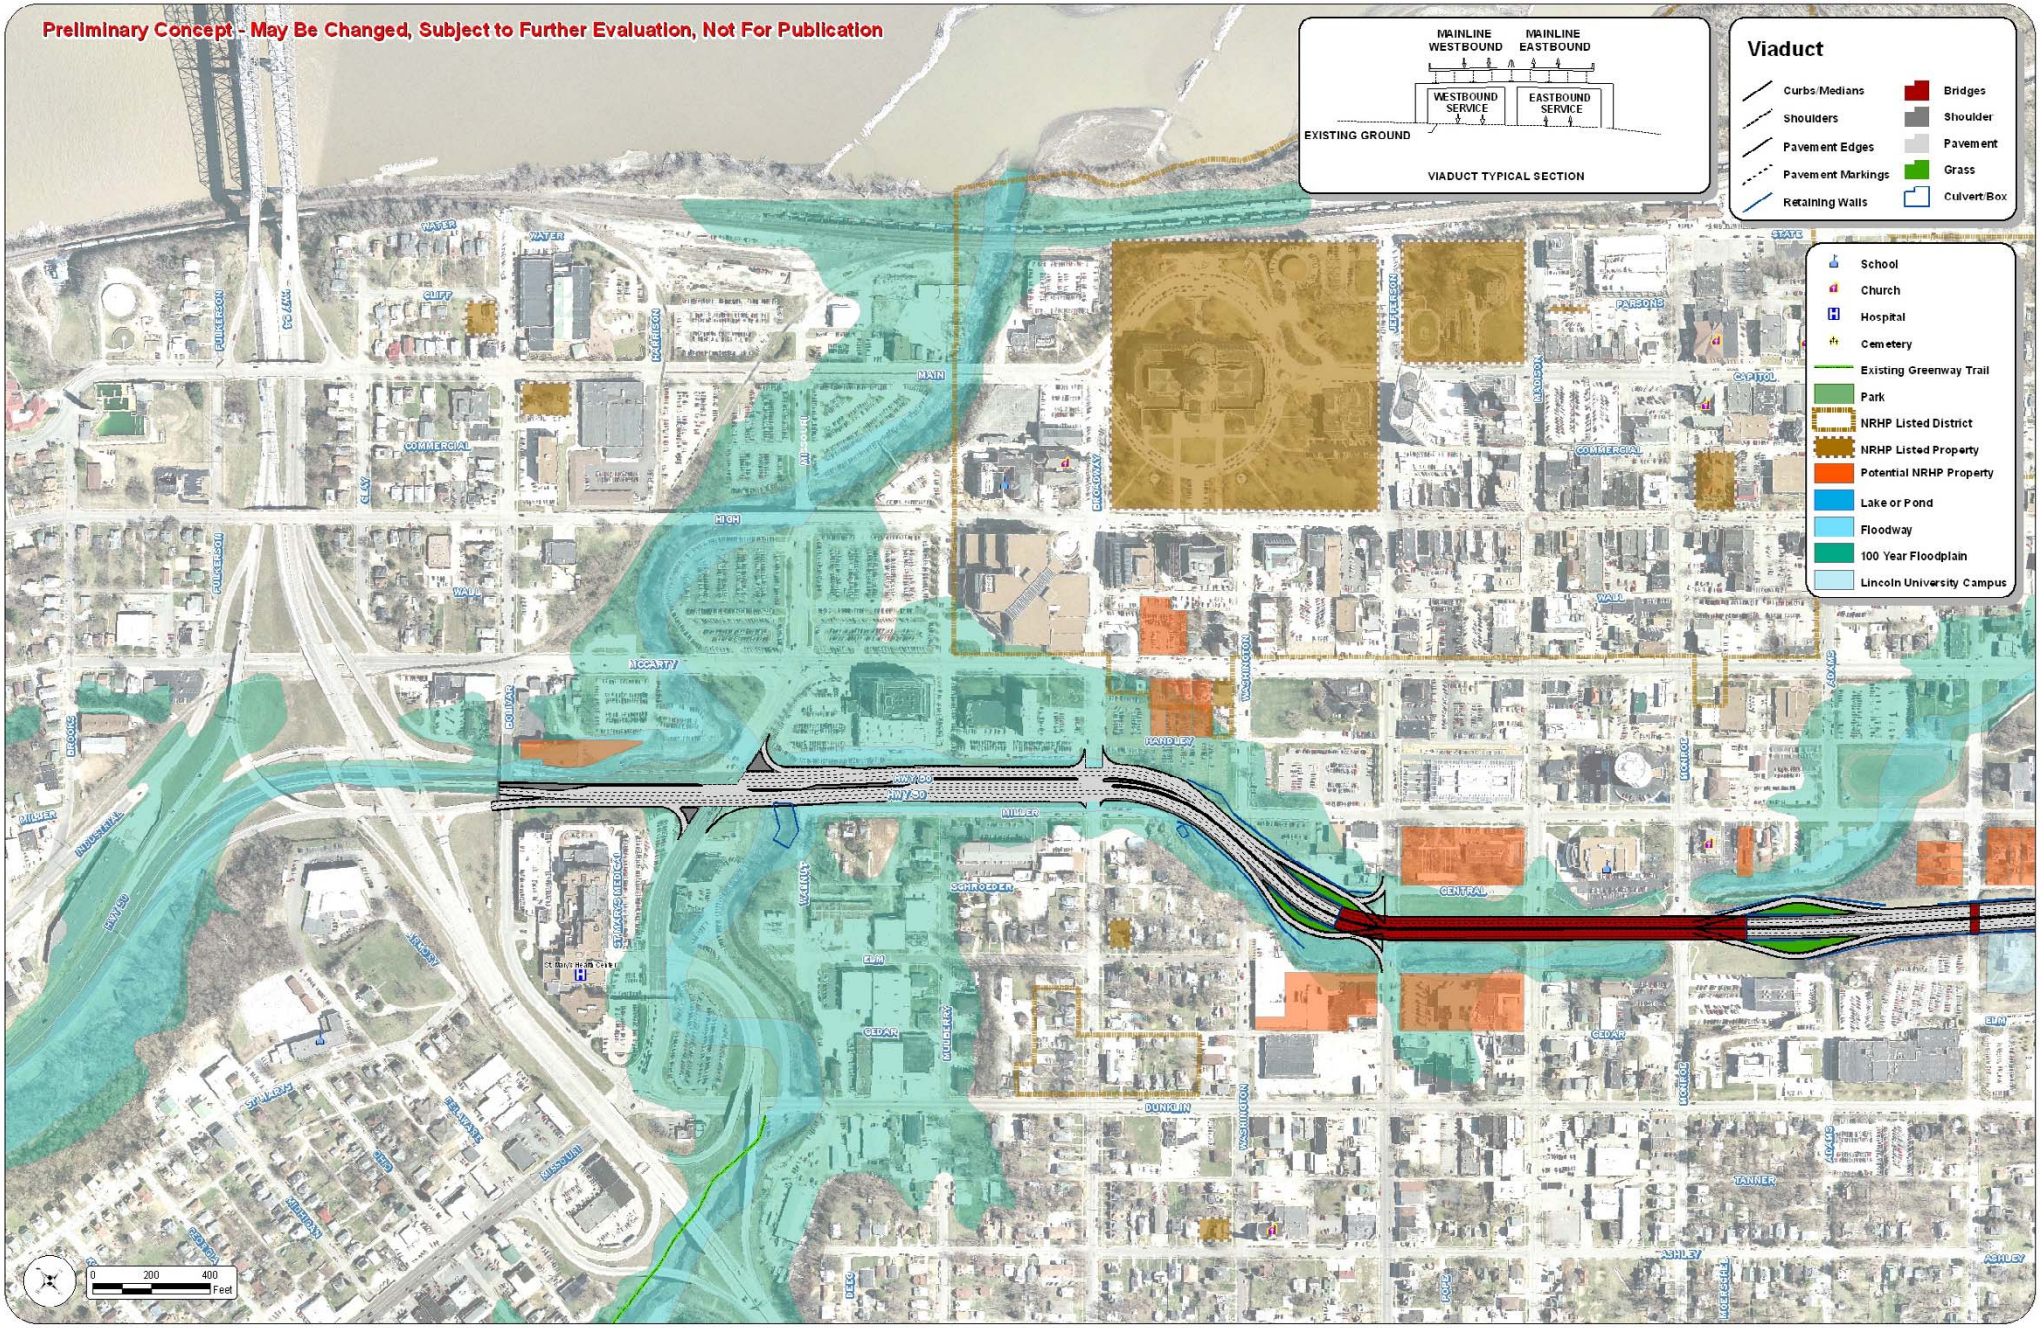
Preliminary Concept - May Be Changed, Subject to Further Evaluation, Not For Publication
MAINLINE WESTBOUND
MAINLINE EASTBOUND
WESTBOUND SERVICE
EASTBOUND SERVICE
EXISTING GROUND
VIADUCT TYPICAL SECTION
Viaduct
Curbs/Medians
Shoulders
Pavement Edges
Pavement Markings
Retaining Walls
Bridges
Shoulder
Pavement
Grass
Culvert/Box
School
Church
Hospital
Cemetery
Existing Greenway Trail
Park
NRHP Listed District
NRHP Listed Property
Potential NRHP Property
Lake or Pond
Floodway
100 Year Floodplain
Lincoln University Campus
WATER
CLIFF
COMMERCIAL
MAIN
HIGH
WALL
NOCARTY
HANDLEY
MILLER
SCHROEDER
CENTRAL
ELM
CEDAR
DUNKLIN
TANNER
ASHLEY
STATE
PARSONS
CAPITOL
FULKERSON
HARRISON
CLAY
BOLIVAR
BROOKS
MICHIGAN
UNIVERSITY
HWY 50
JACKSON
SYLVANIA
MISSOURI
WASHINGTON
LEGION
ADAMS
MARSHALL
POPLAR
DELO
0 200 400 Feet