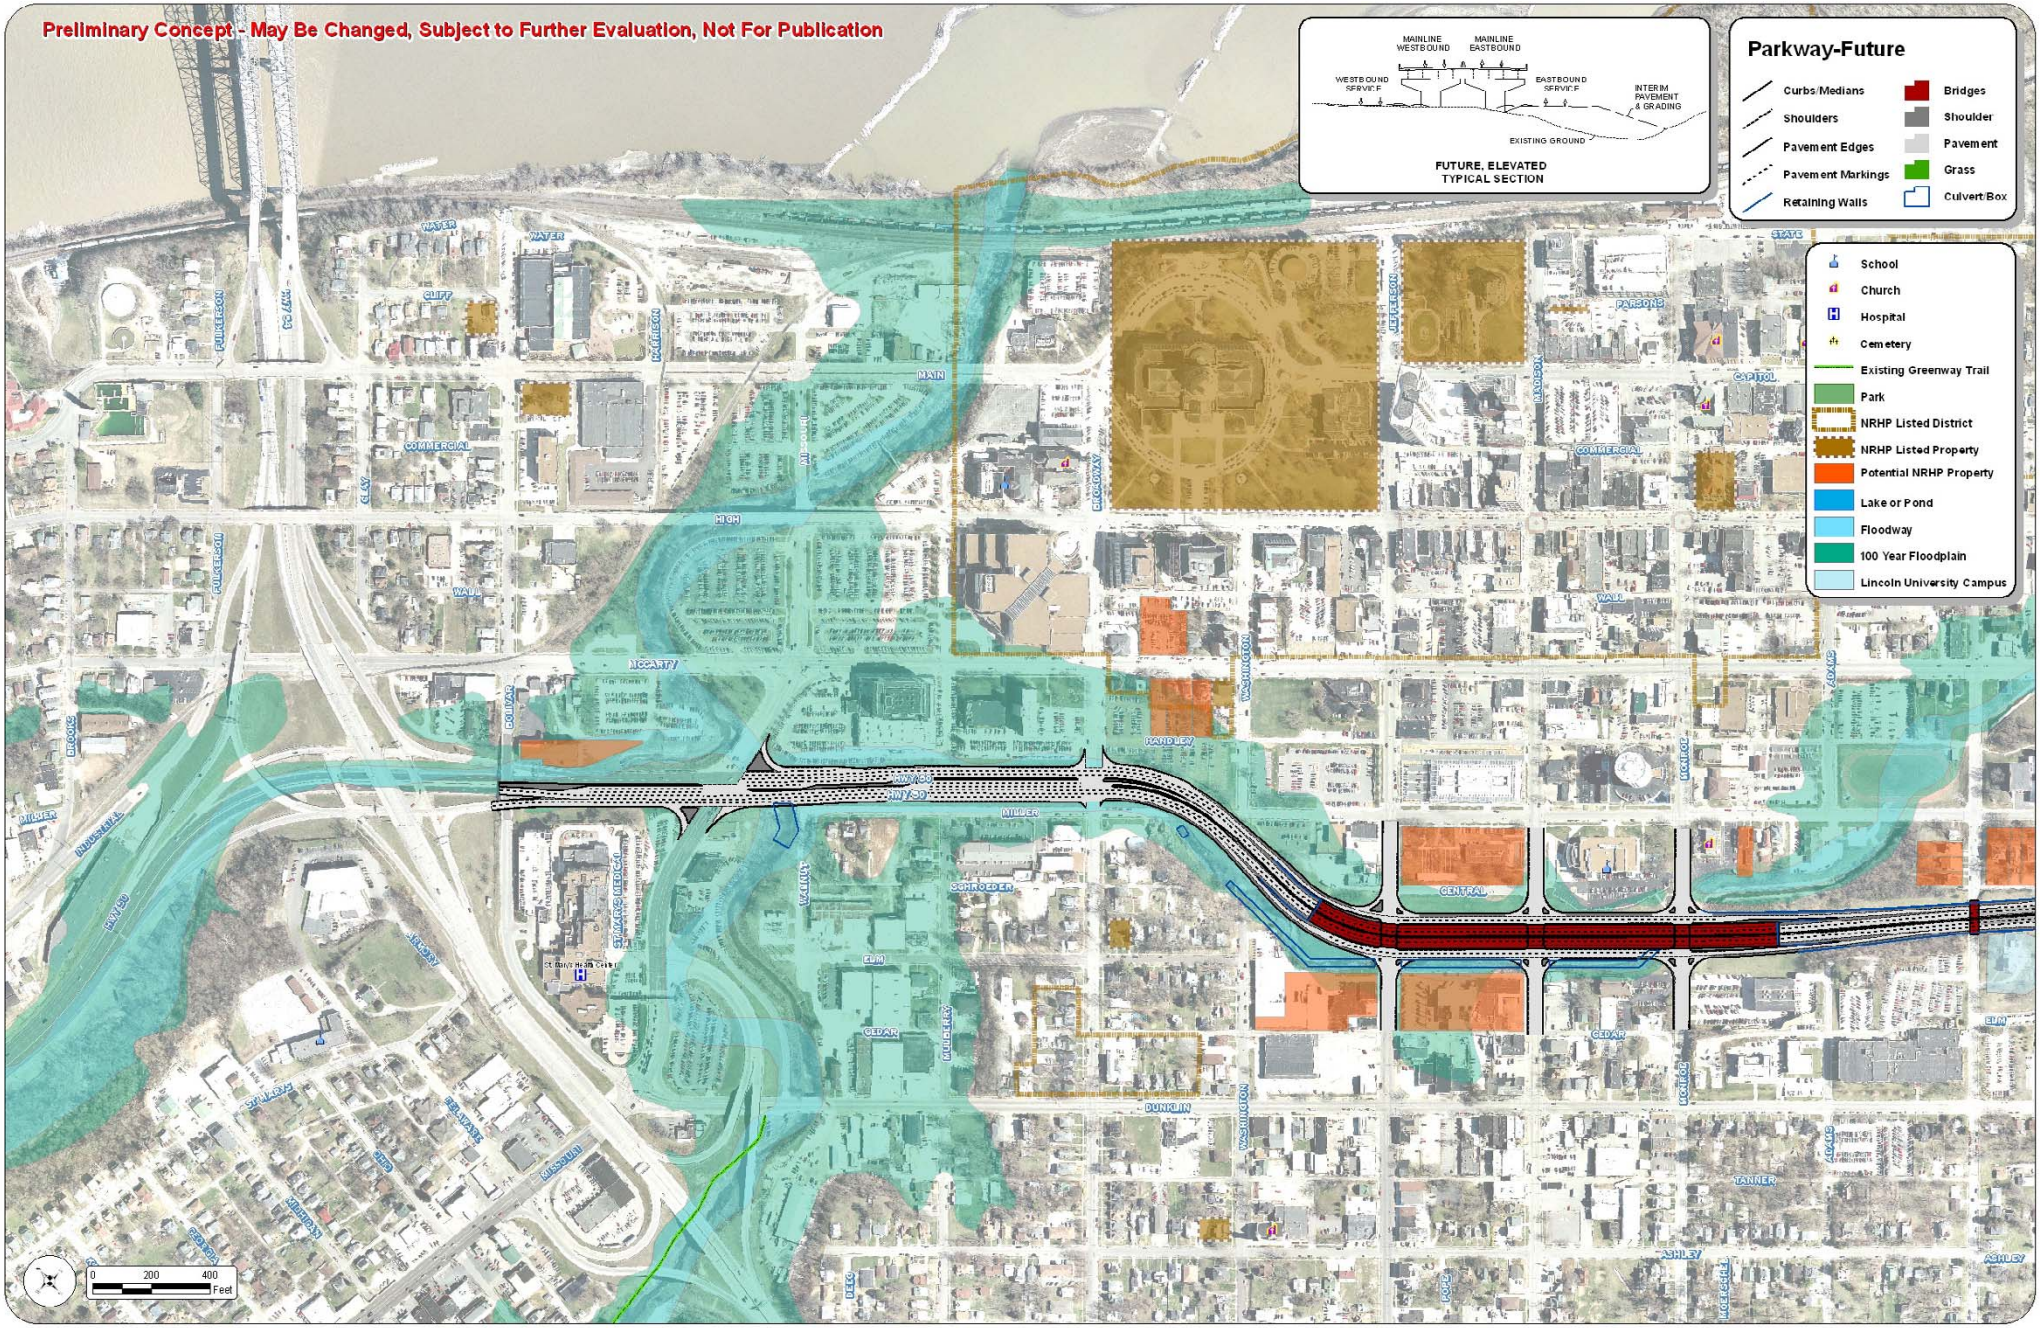
Preliminary Concept - May Be Changed, Subject to Further Evaluation, Not For Publication
MAINLINE WESTBOUND
MAINLINE EASTBOUND
WESTBOUND SERVICE
EASTBOUND SERVICE
INTERIM PAVEMENT & GRADING
EXISTING GROUND
FUTURE, ELEVATED TYPICAL SECTION
Parkway-Future
Curbs/Medians
Shoulders
Pavement Edges
Pavement Markings
Retaining Walls
Bridges
Shoulder
Pavement
Grass
Culvert/Box
School
Church
Hospital
Cemetery
Existing Greenway Trail
Park
NRHP Listed District
NRHP Listed Property
Potential NRHP Property
Lake or Pond
Floodway
100 Year Floodplain
Lincoln University Campus
WATER
CLIFF
COMMERCIAL
MAIN
HIGH
WALL
MCCARTY
HANDLEY
MILLER
SCHROEDER
CENTRAL
ELM
CEDAR
DUNKLIN
TANNER
ASHLEY
STATE
PARSONS
CAPITOL
FULKERSON
HARRISON
JEFFERSON
MADISON
BROADWAY
WASHINGTON
MONROE
ADAMS
BOLIVAR
BROOKS
INDUSTRIAL
ARTORY
ST MARYS
MISSOURI
MULBERRY
0
200
400
Feet