# ROUTE 179

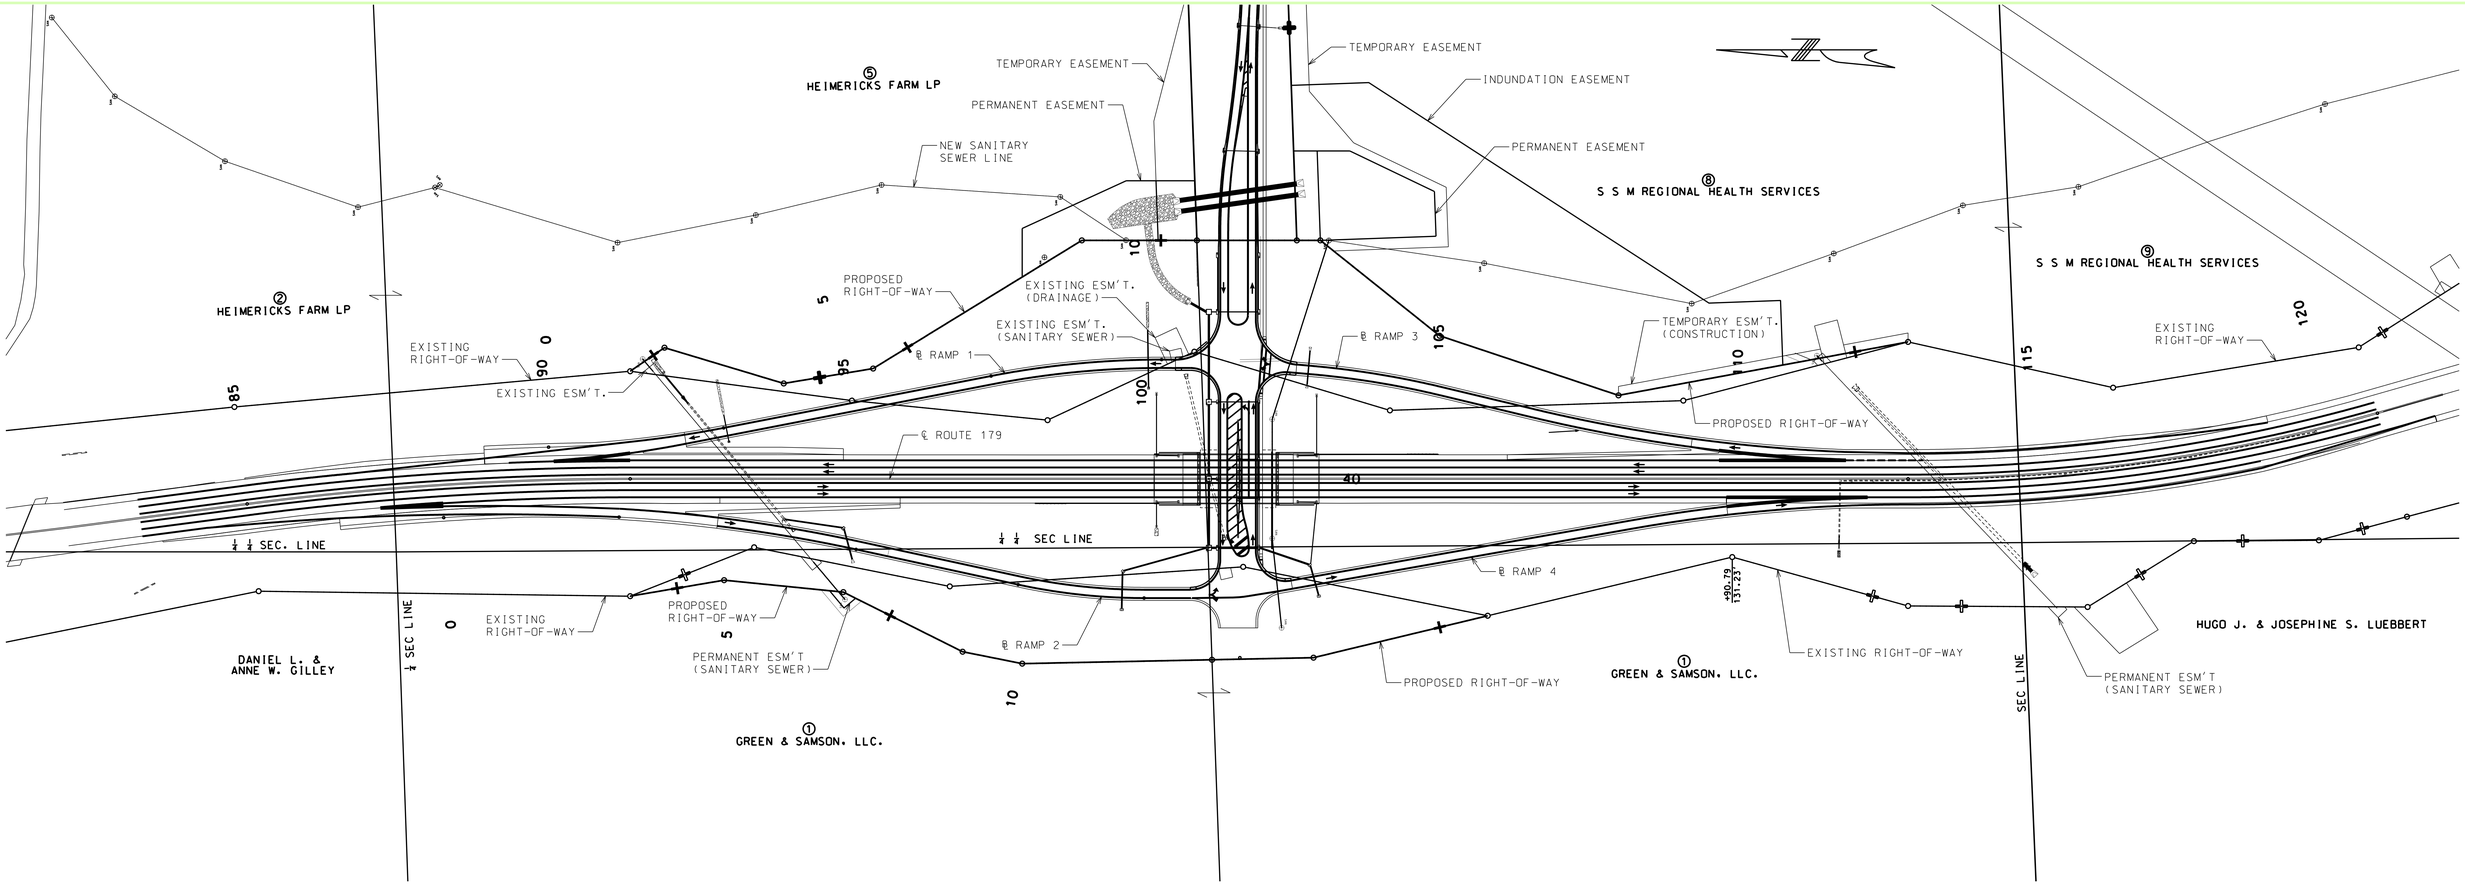


PLAN VIEW

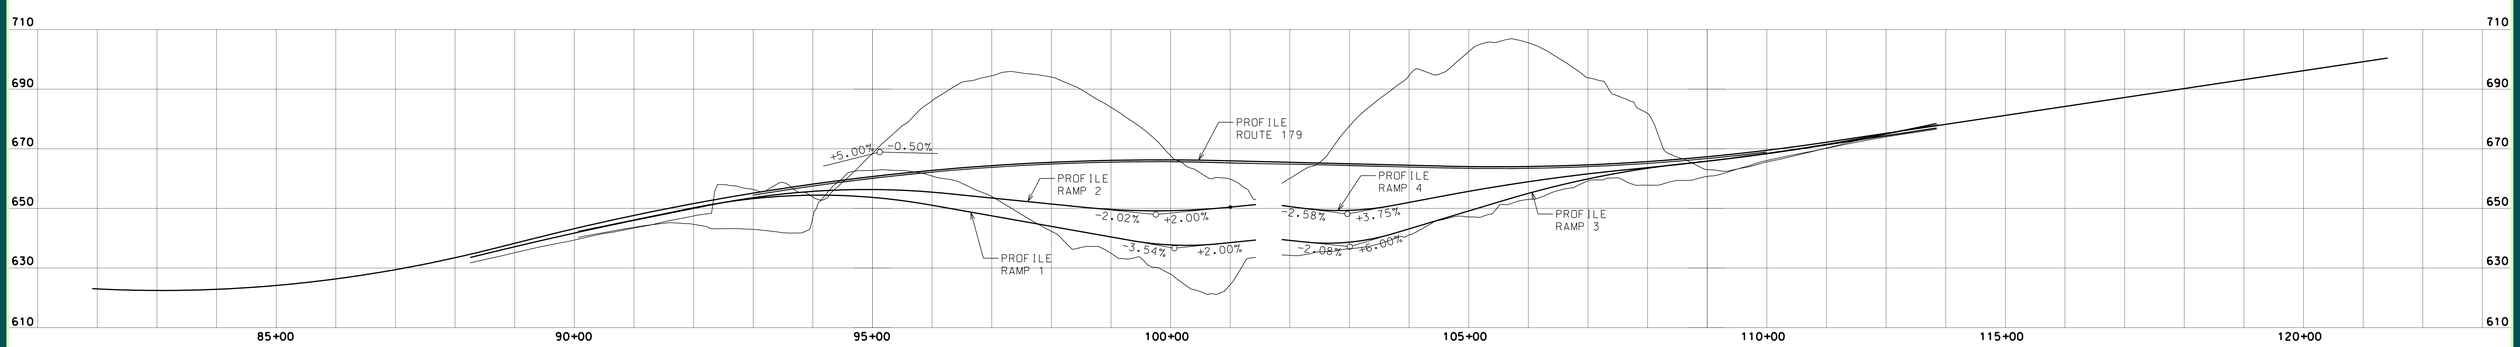


ELEVATION

HDR

Cole County Public Works

City of Jefferson

MoDOT

**ROUTE 179**
**PLAN & PROFILE**