EXHIBIT 4
REX WHITTON EXPRESSWAY
Lafayette Street Interchange Option
April 17, 2006

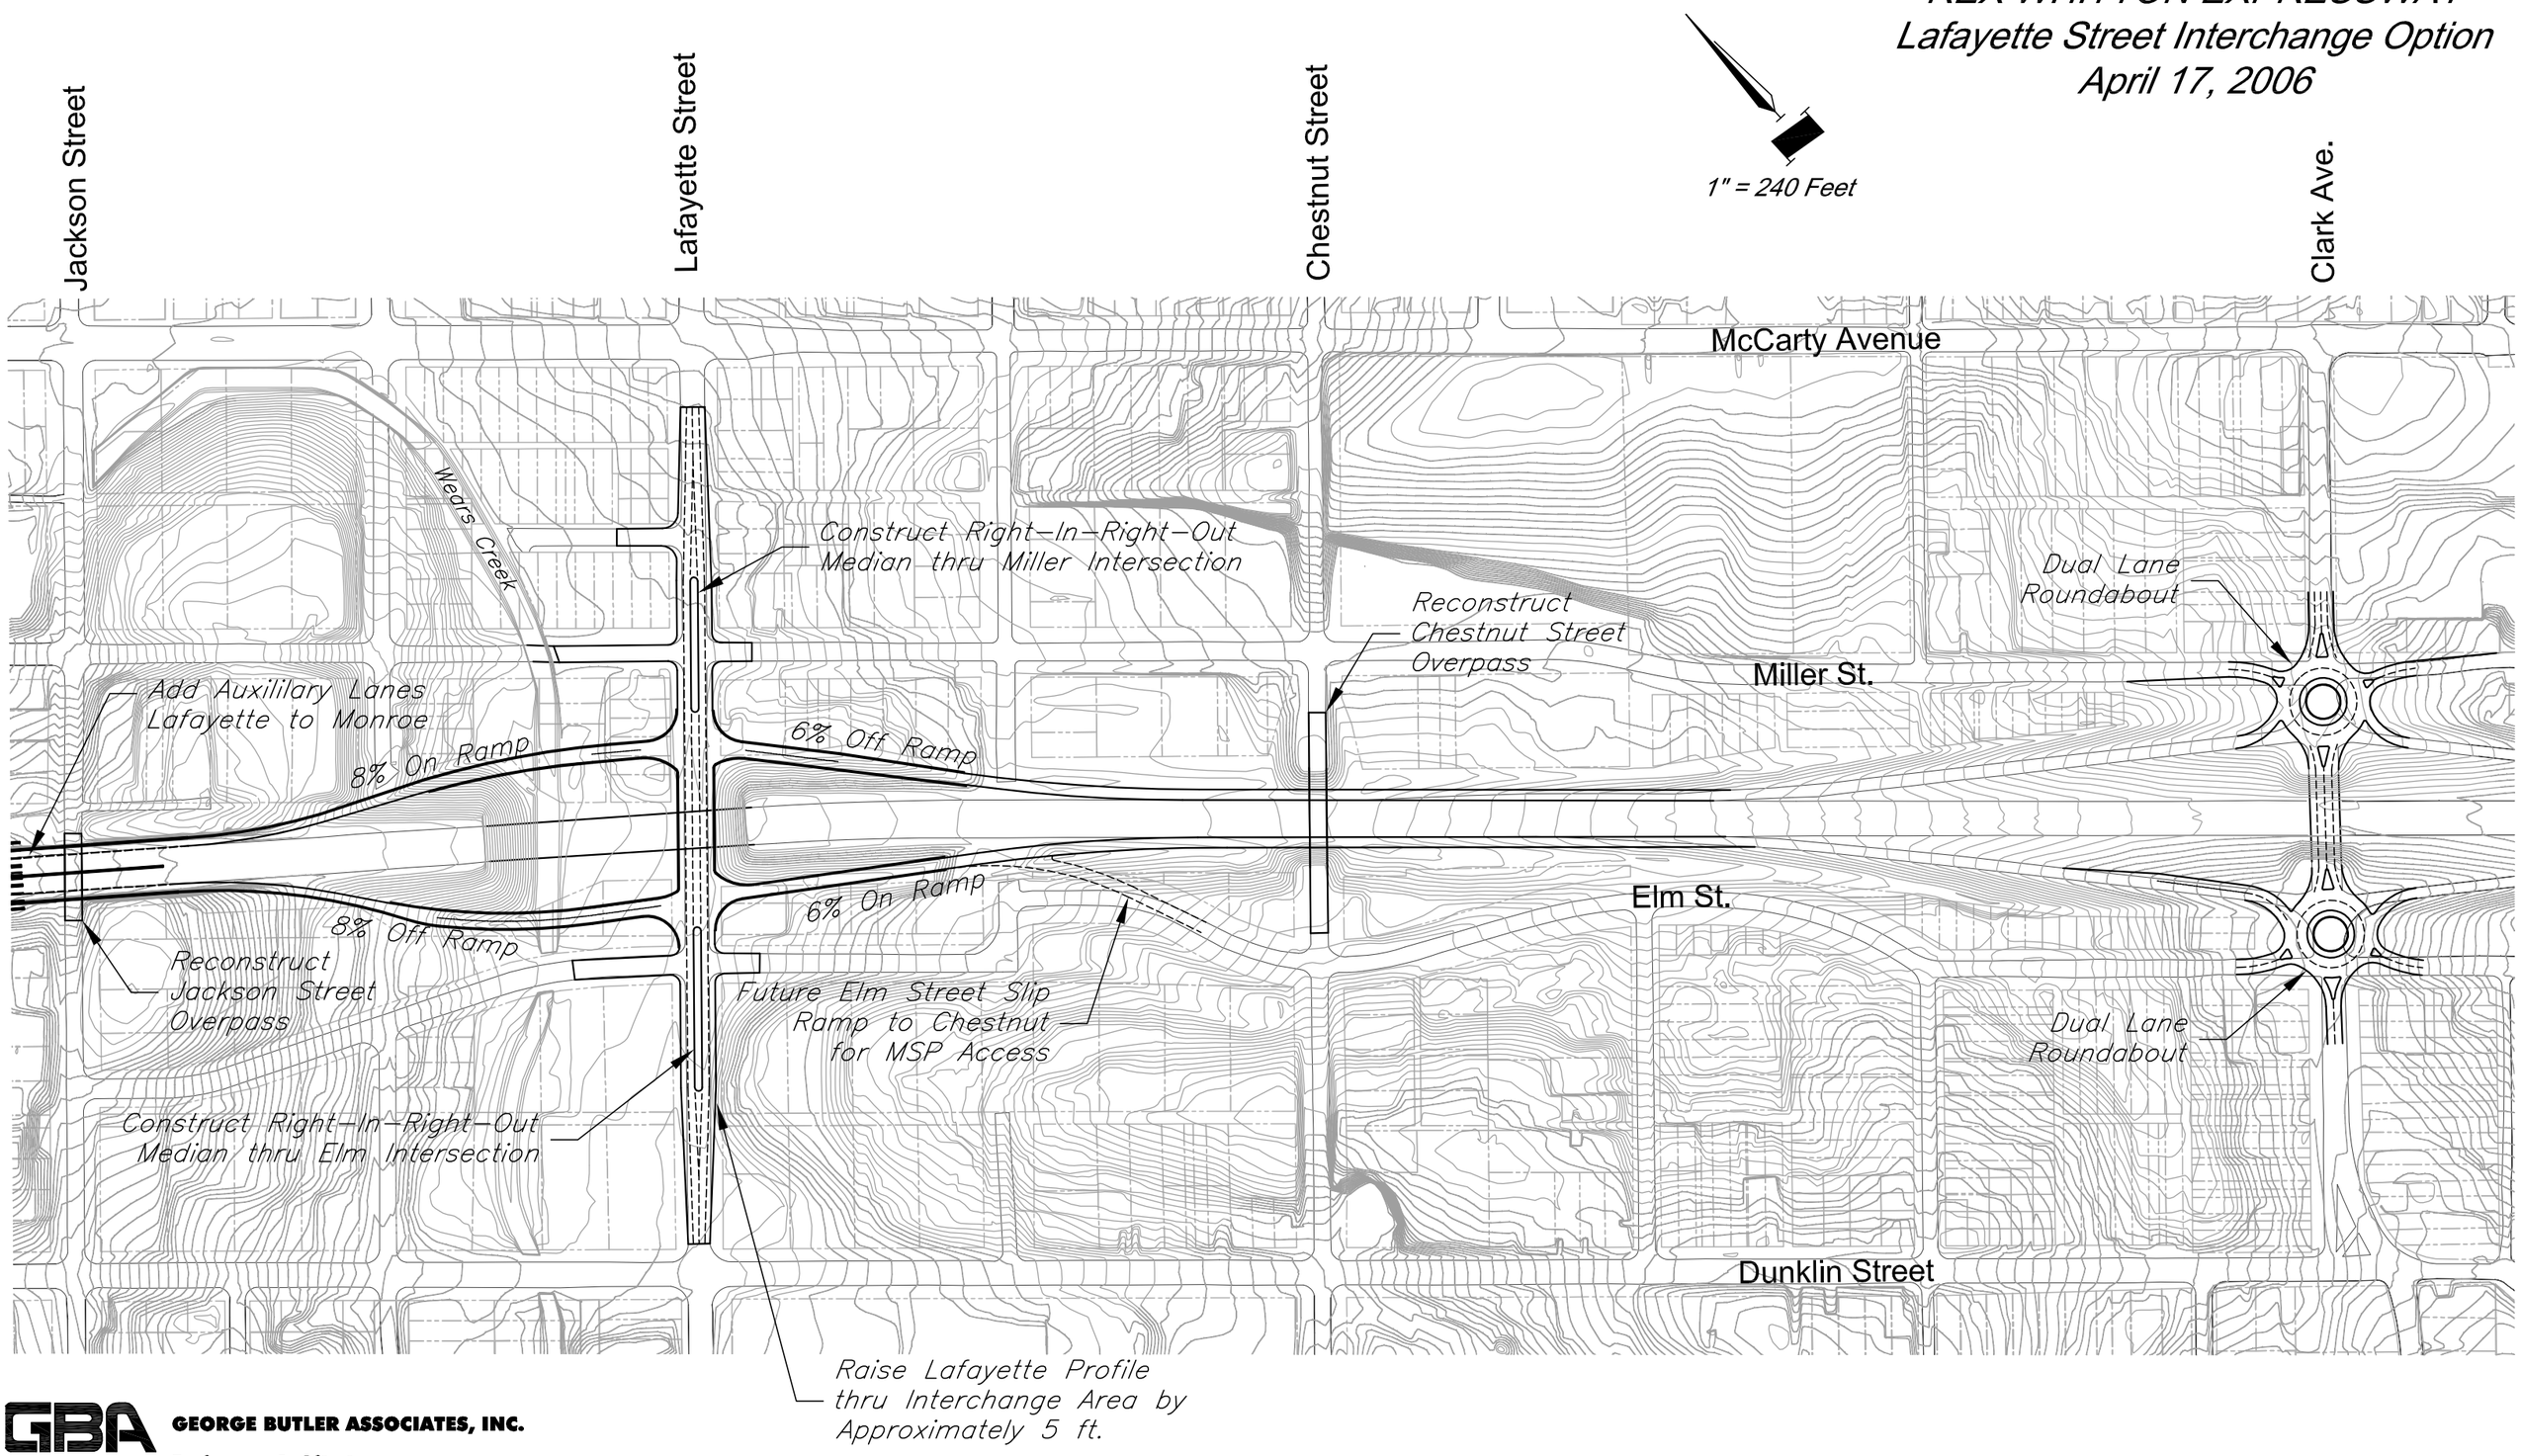

GBA **GEORGE BUTLER ASSOCIATES, INC.**
Engineers · Architects