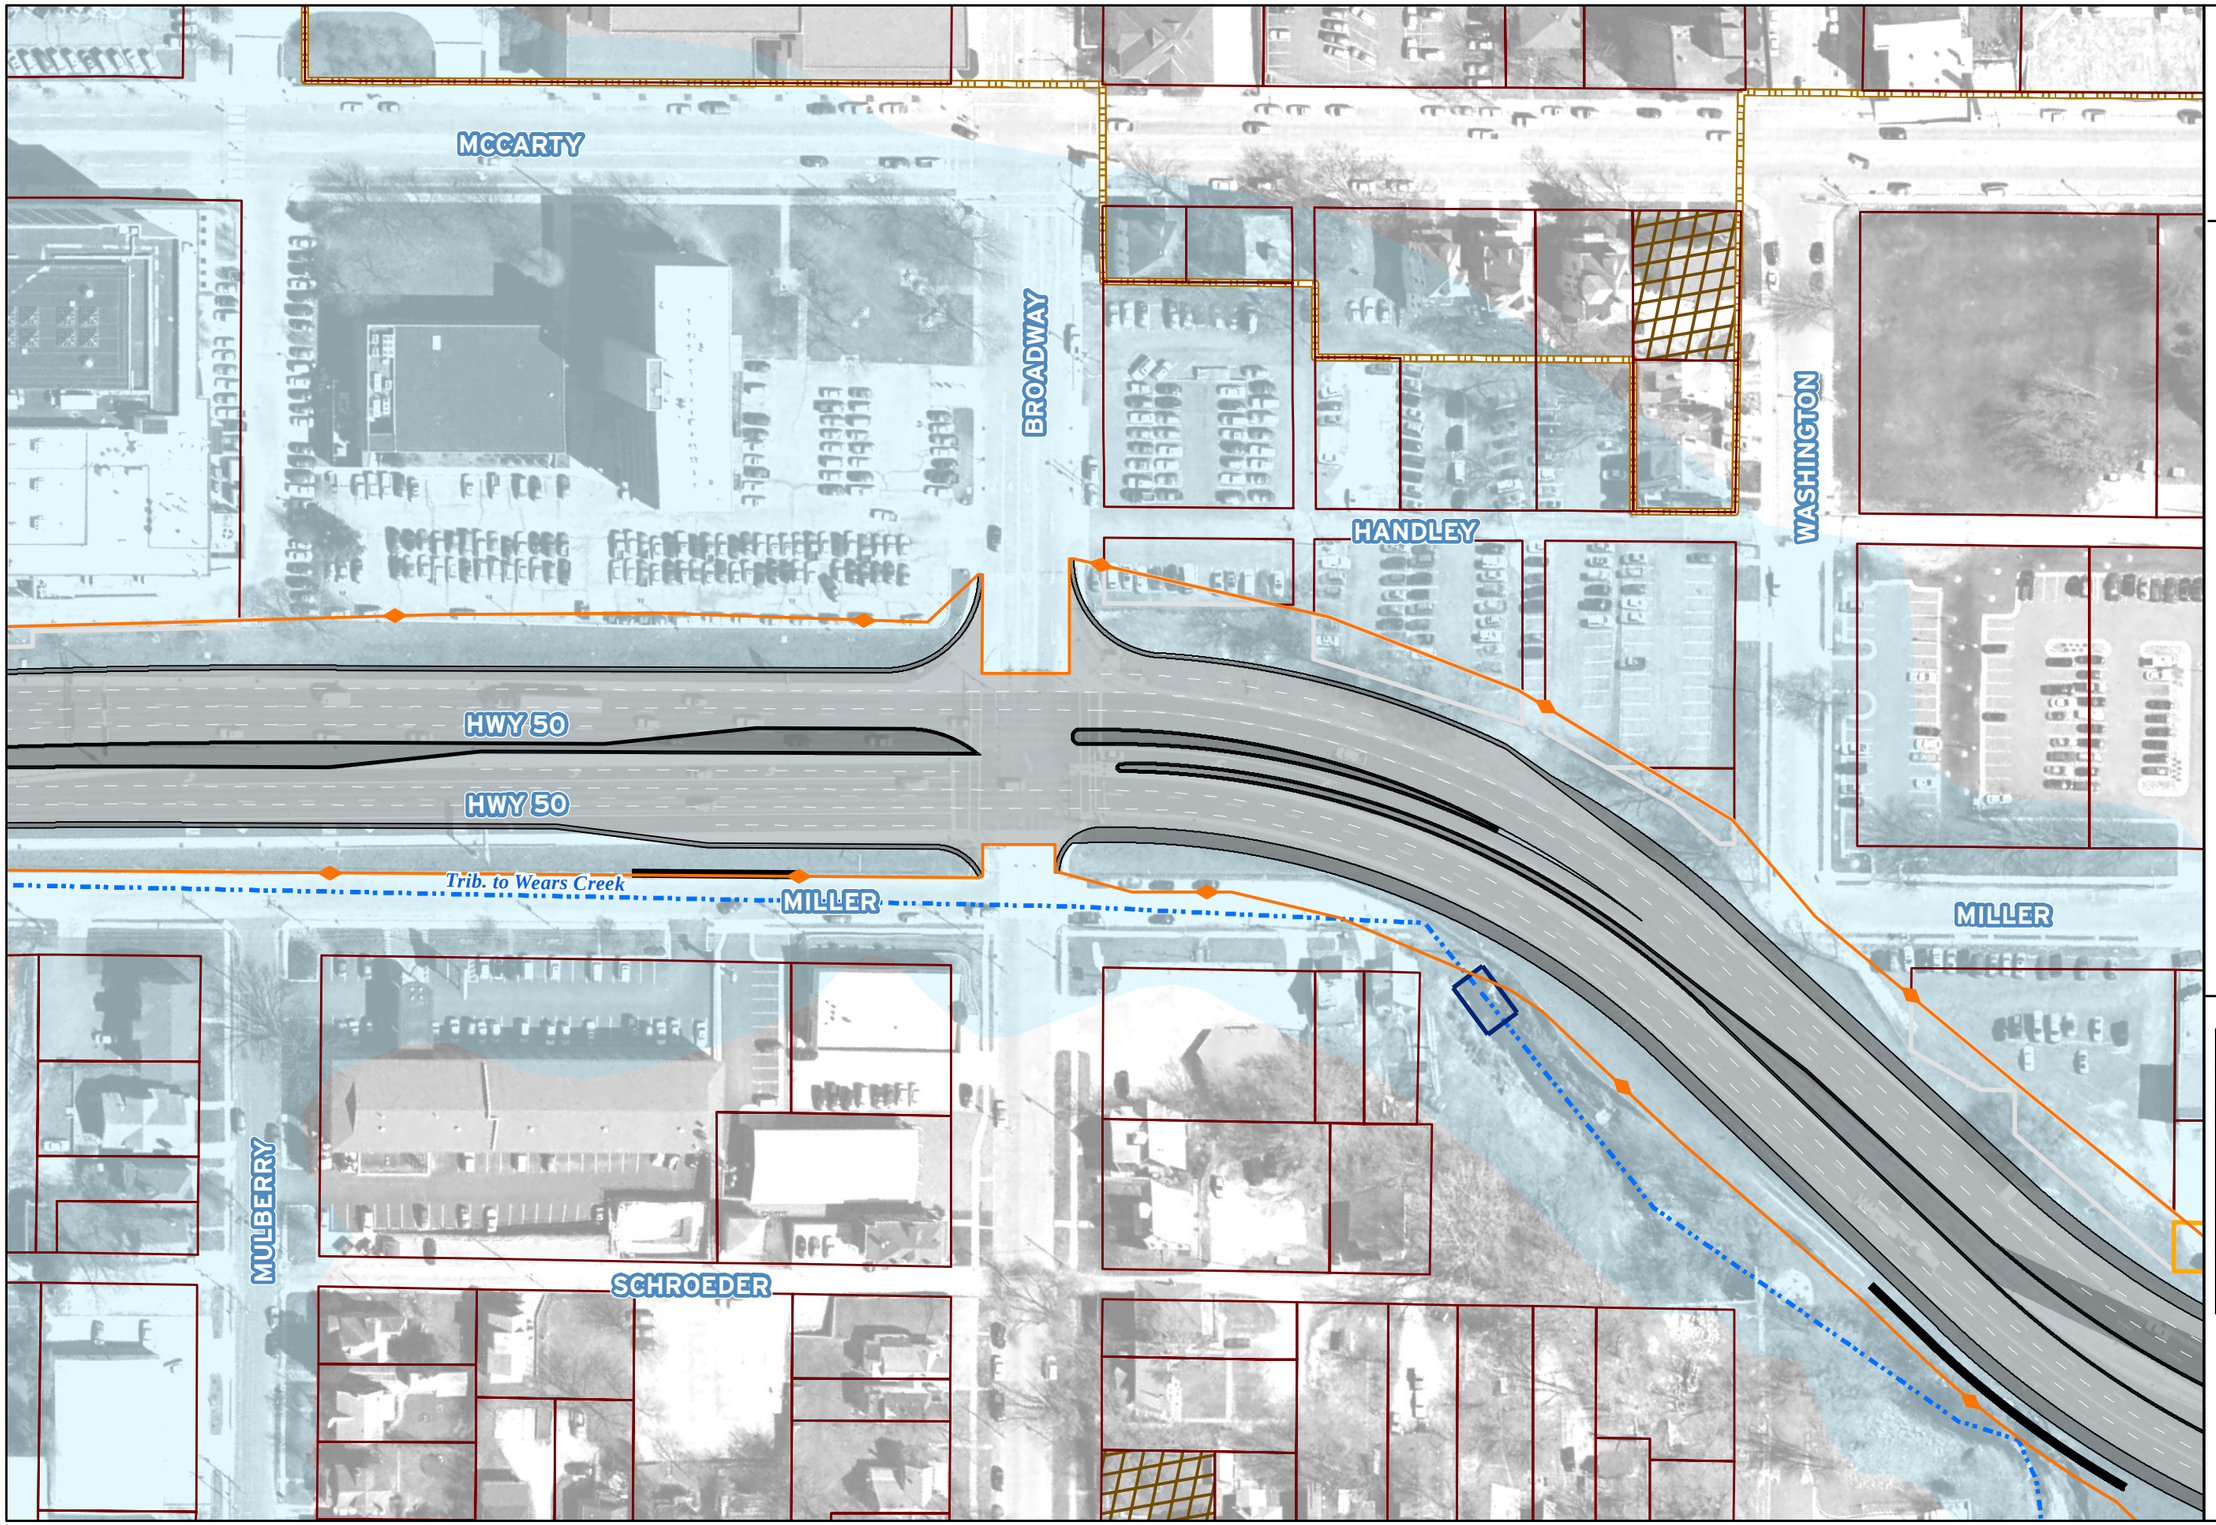

Whitton Expressway EIS

Whitton Expressway EIS

Preferred Alternative

0 50 100
Feet

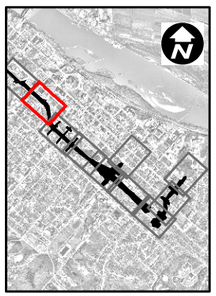

Exhibit 5-1

Plate

2 of 10