LACLEDE COUNTY J8P2285
OSAGE FORK RIVER BRIDGE

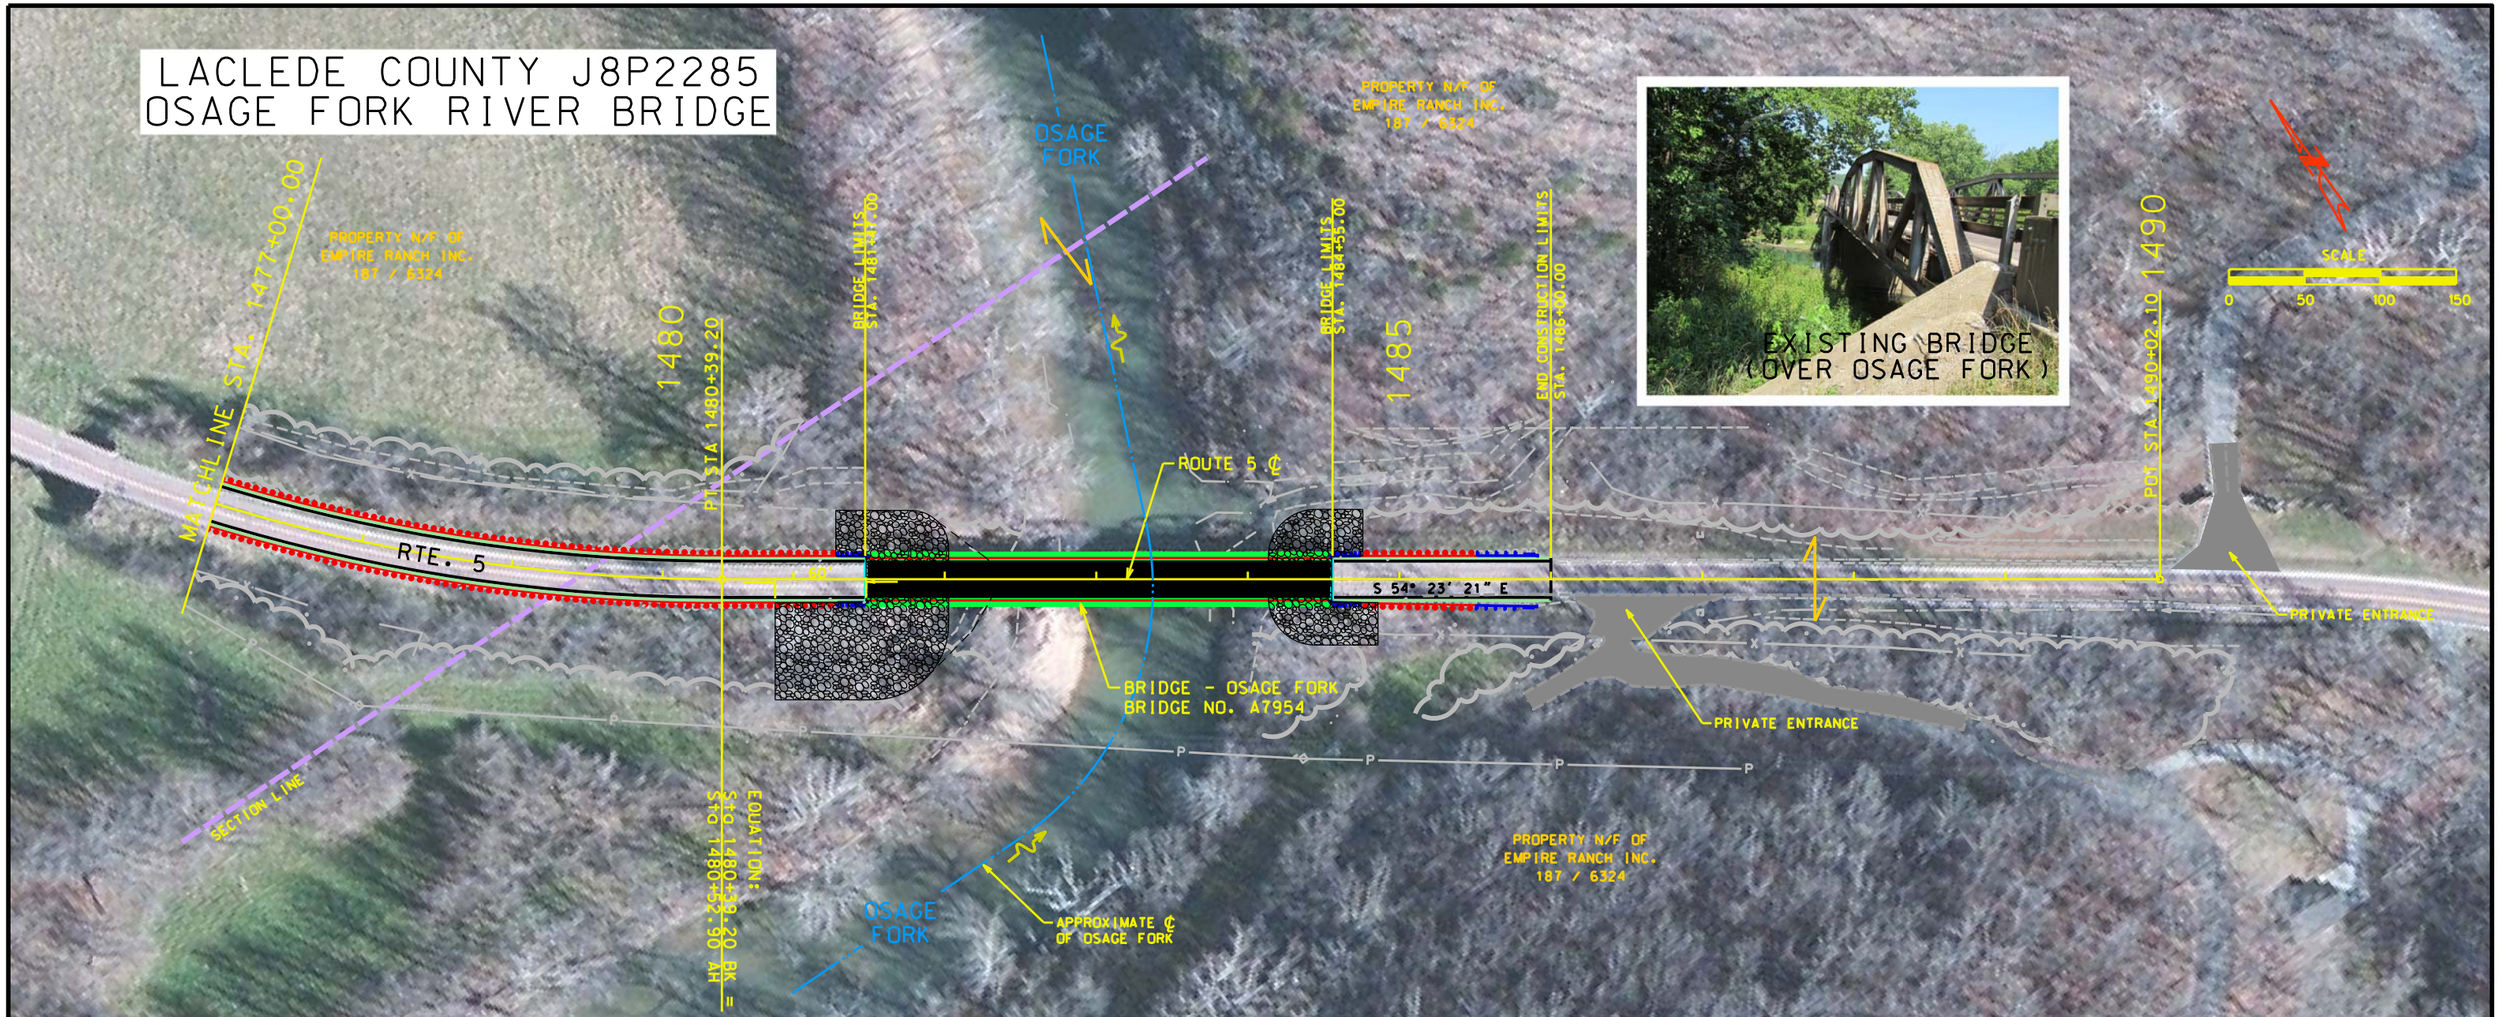

LEGEND

- EXISTING RIGHT OF WAY
- PROPOSED NEW RIGHT OF WAY
- TEMPORARY CONTRUCTION EASEMENT
- GUARDRAIL
- CRASHWORTHY END TERMINAL
- VEGETATION LINE

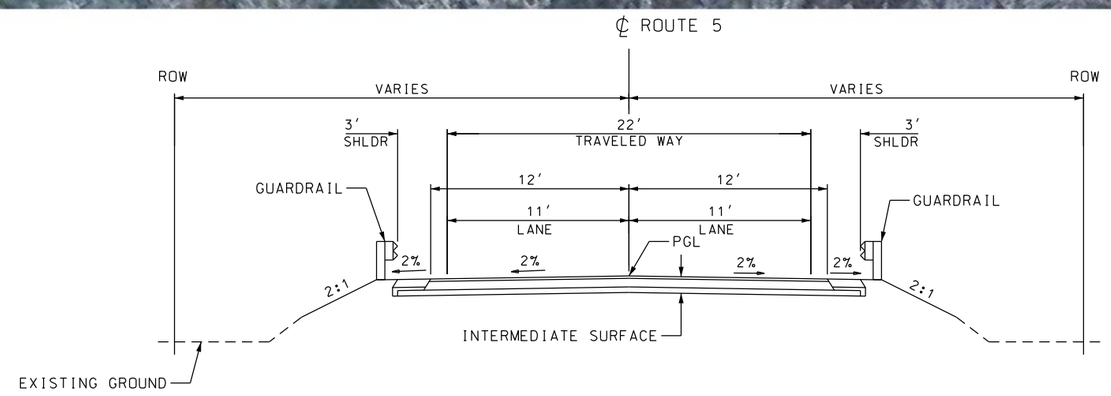

SECTION ON TANGENT

TYPICAL SECTION RTE. 5

BRIDGES DESIGNED BY

BARTLETT & WEST

1719 Southridge Dr, Suite 100 - Jefferson City Mo 65109-4000
PHONE 573.634.3181 - FAX 573.634.7904
CERTIFICATE OF AUTHORITY NO. 000167
WWW.BARTWEST.COM

ROADWAY DESIGNED BY

CDI
1552 South 7 Street
St. Louis, MO 63104
314.863.5570

CIVIL DESIGN, INC.
WBE / DBE
Missouri State Certificate of Authority #2002006804