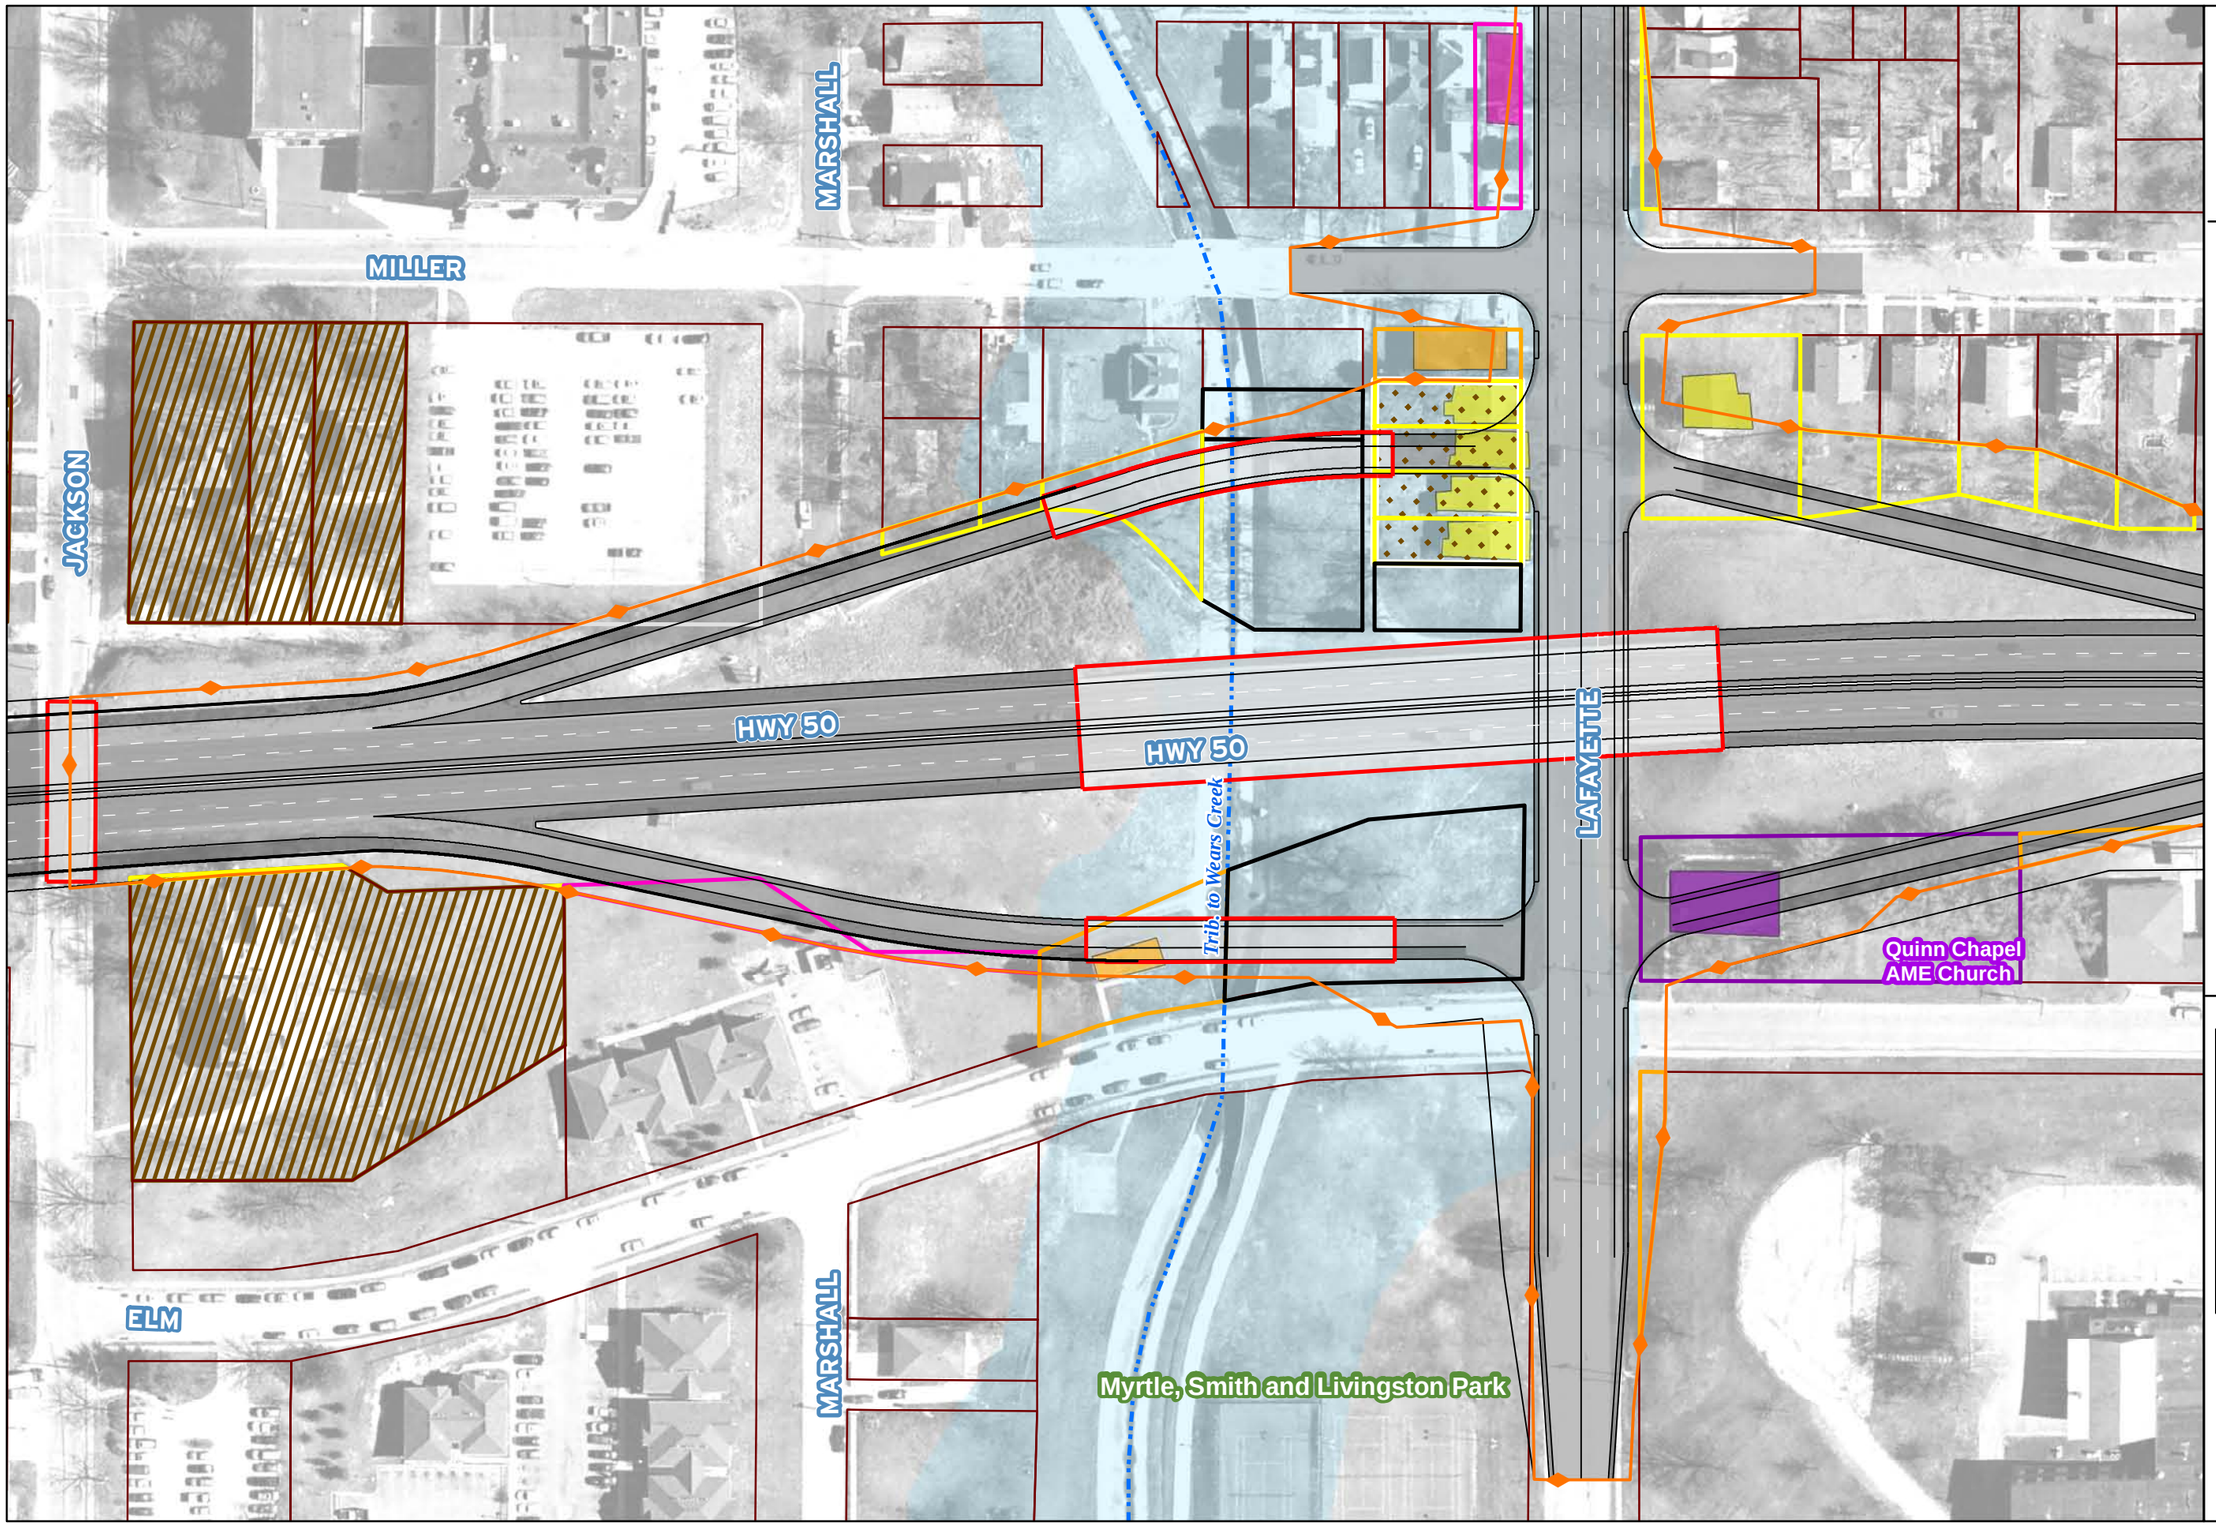

Whitton Expressway EIS

Whitton Expressway EIS

Lafayette

0 50 100

Feet

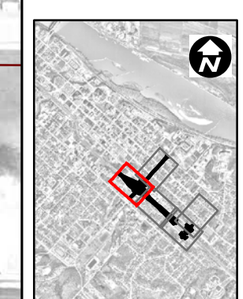

Exhibit 5-1

Plate

1 of 4

Trib. to Wears Creek

SCHOOL

HANDLEY

MCCARTY

WALL

HIGH

COMMERCIAL

CAPITOL

LAFAYETTE

HANDLEY

CHERRY

Whitton Expressway EIS

Whitton Expressway EIS

Lafayette

0 50 100

Feet

Exhibit 5-1

Plate

2 of 4

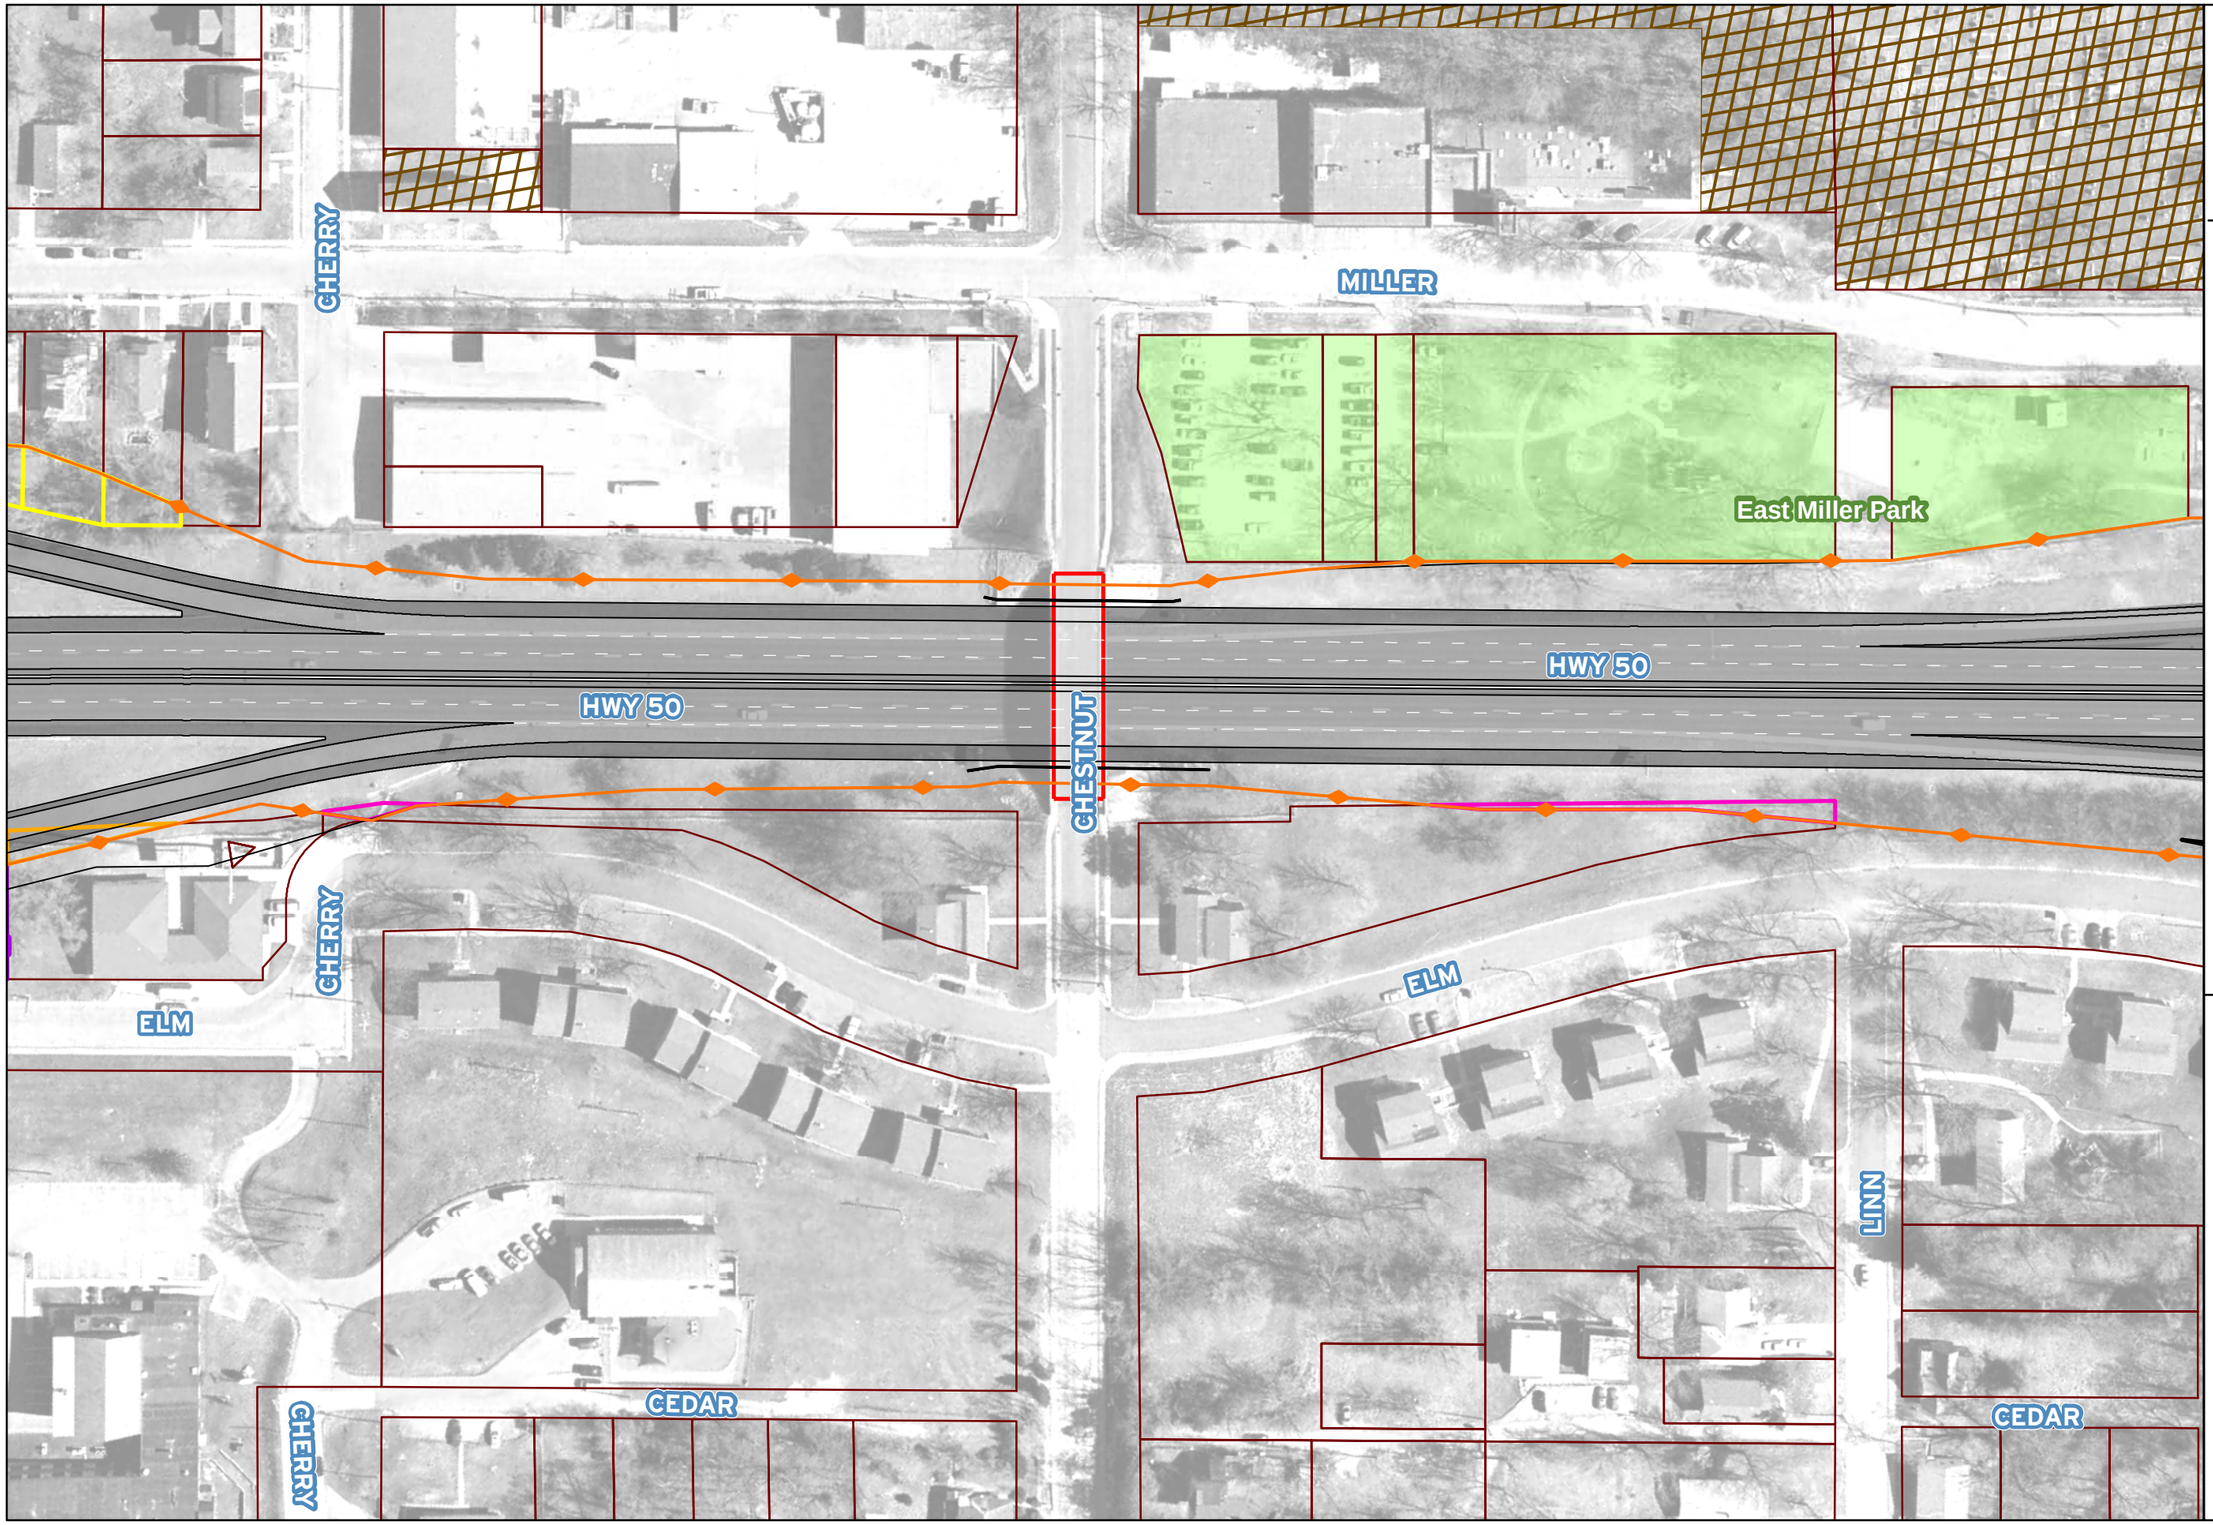

Whitton Expressway EIS

Whitton Expressway EIS

Lafayette

0 50 100

Feet

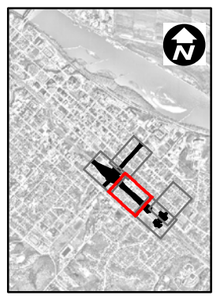

Exhibit 5-1

Plate

3 of 4

Whitton Expressway EIS

Whitton Expressway EIS

Lafayette

0 50 100

Feet

Exhibit 5-1

Plate

3 of 5