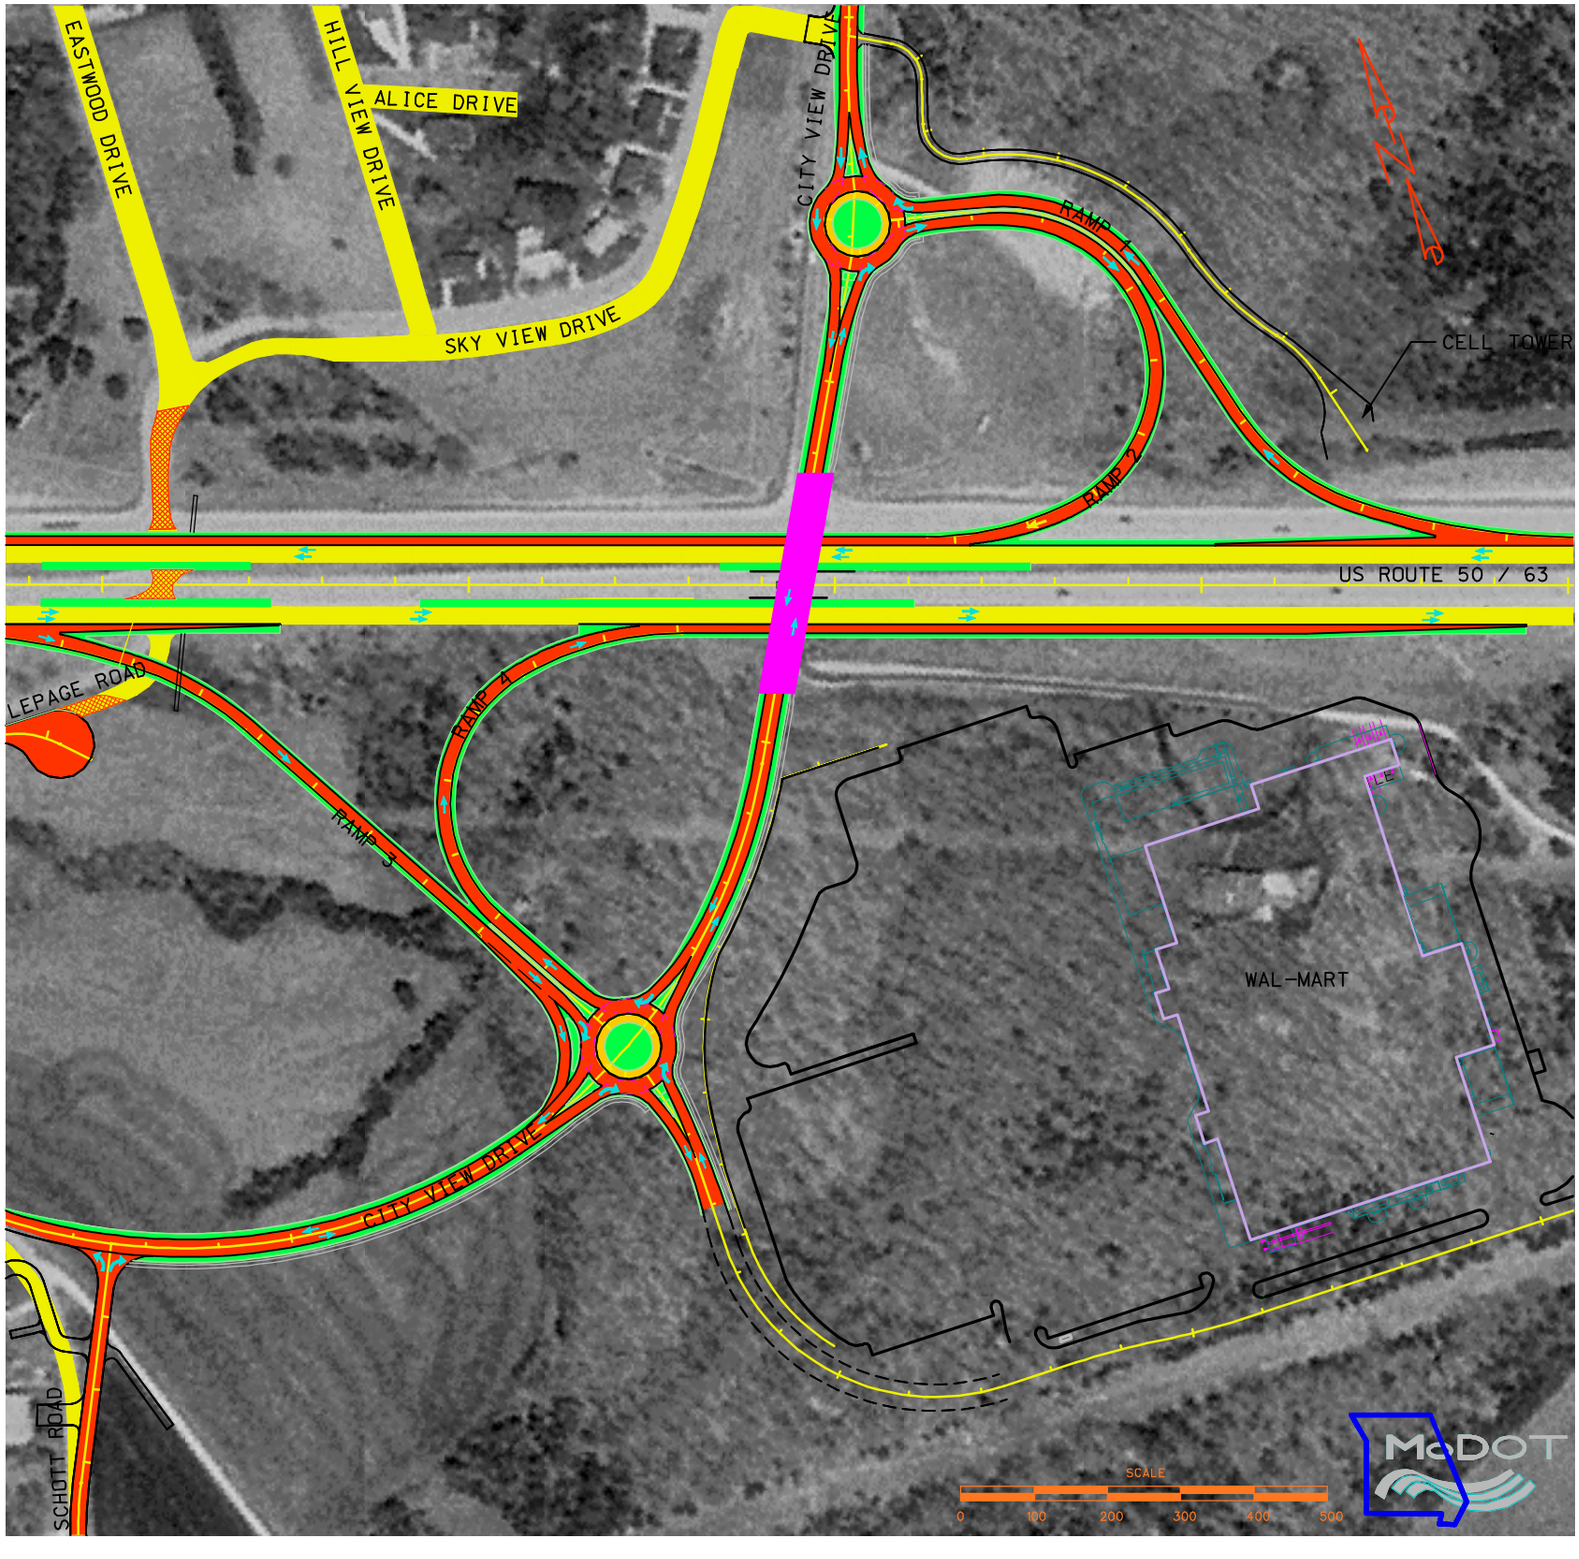US 50/63 AND CITY VIEW DRIVE INTERCHANGE