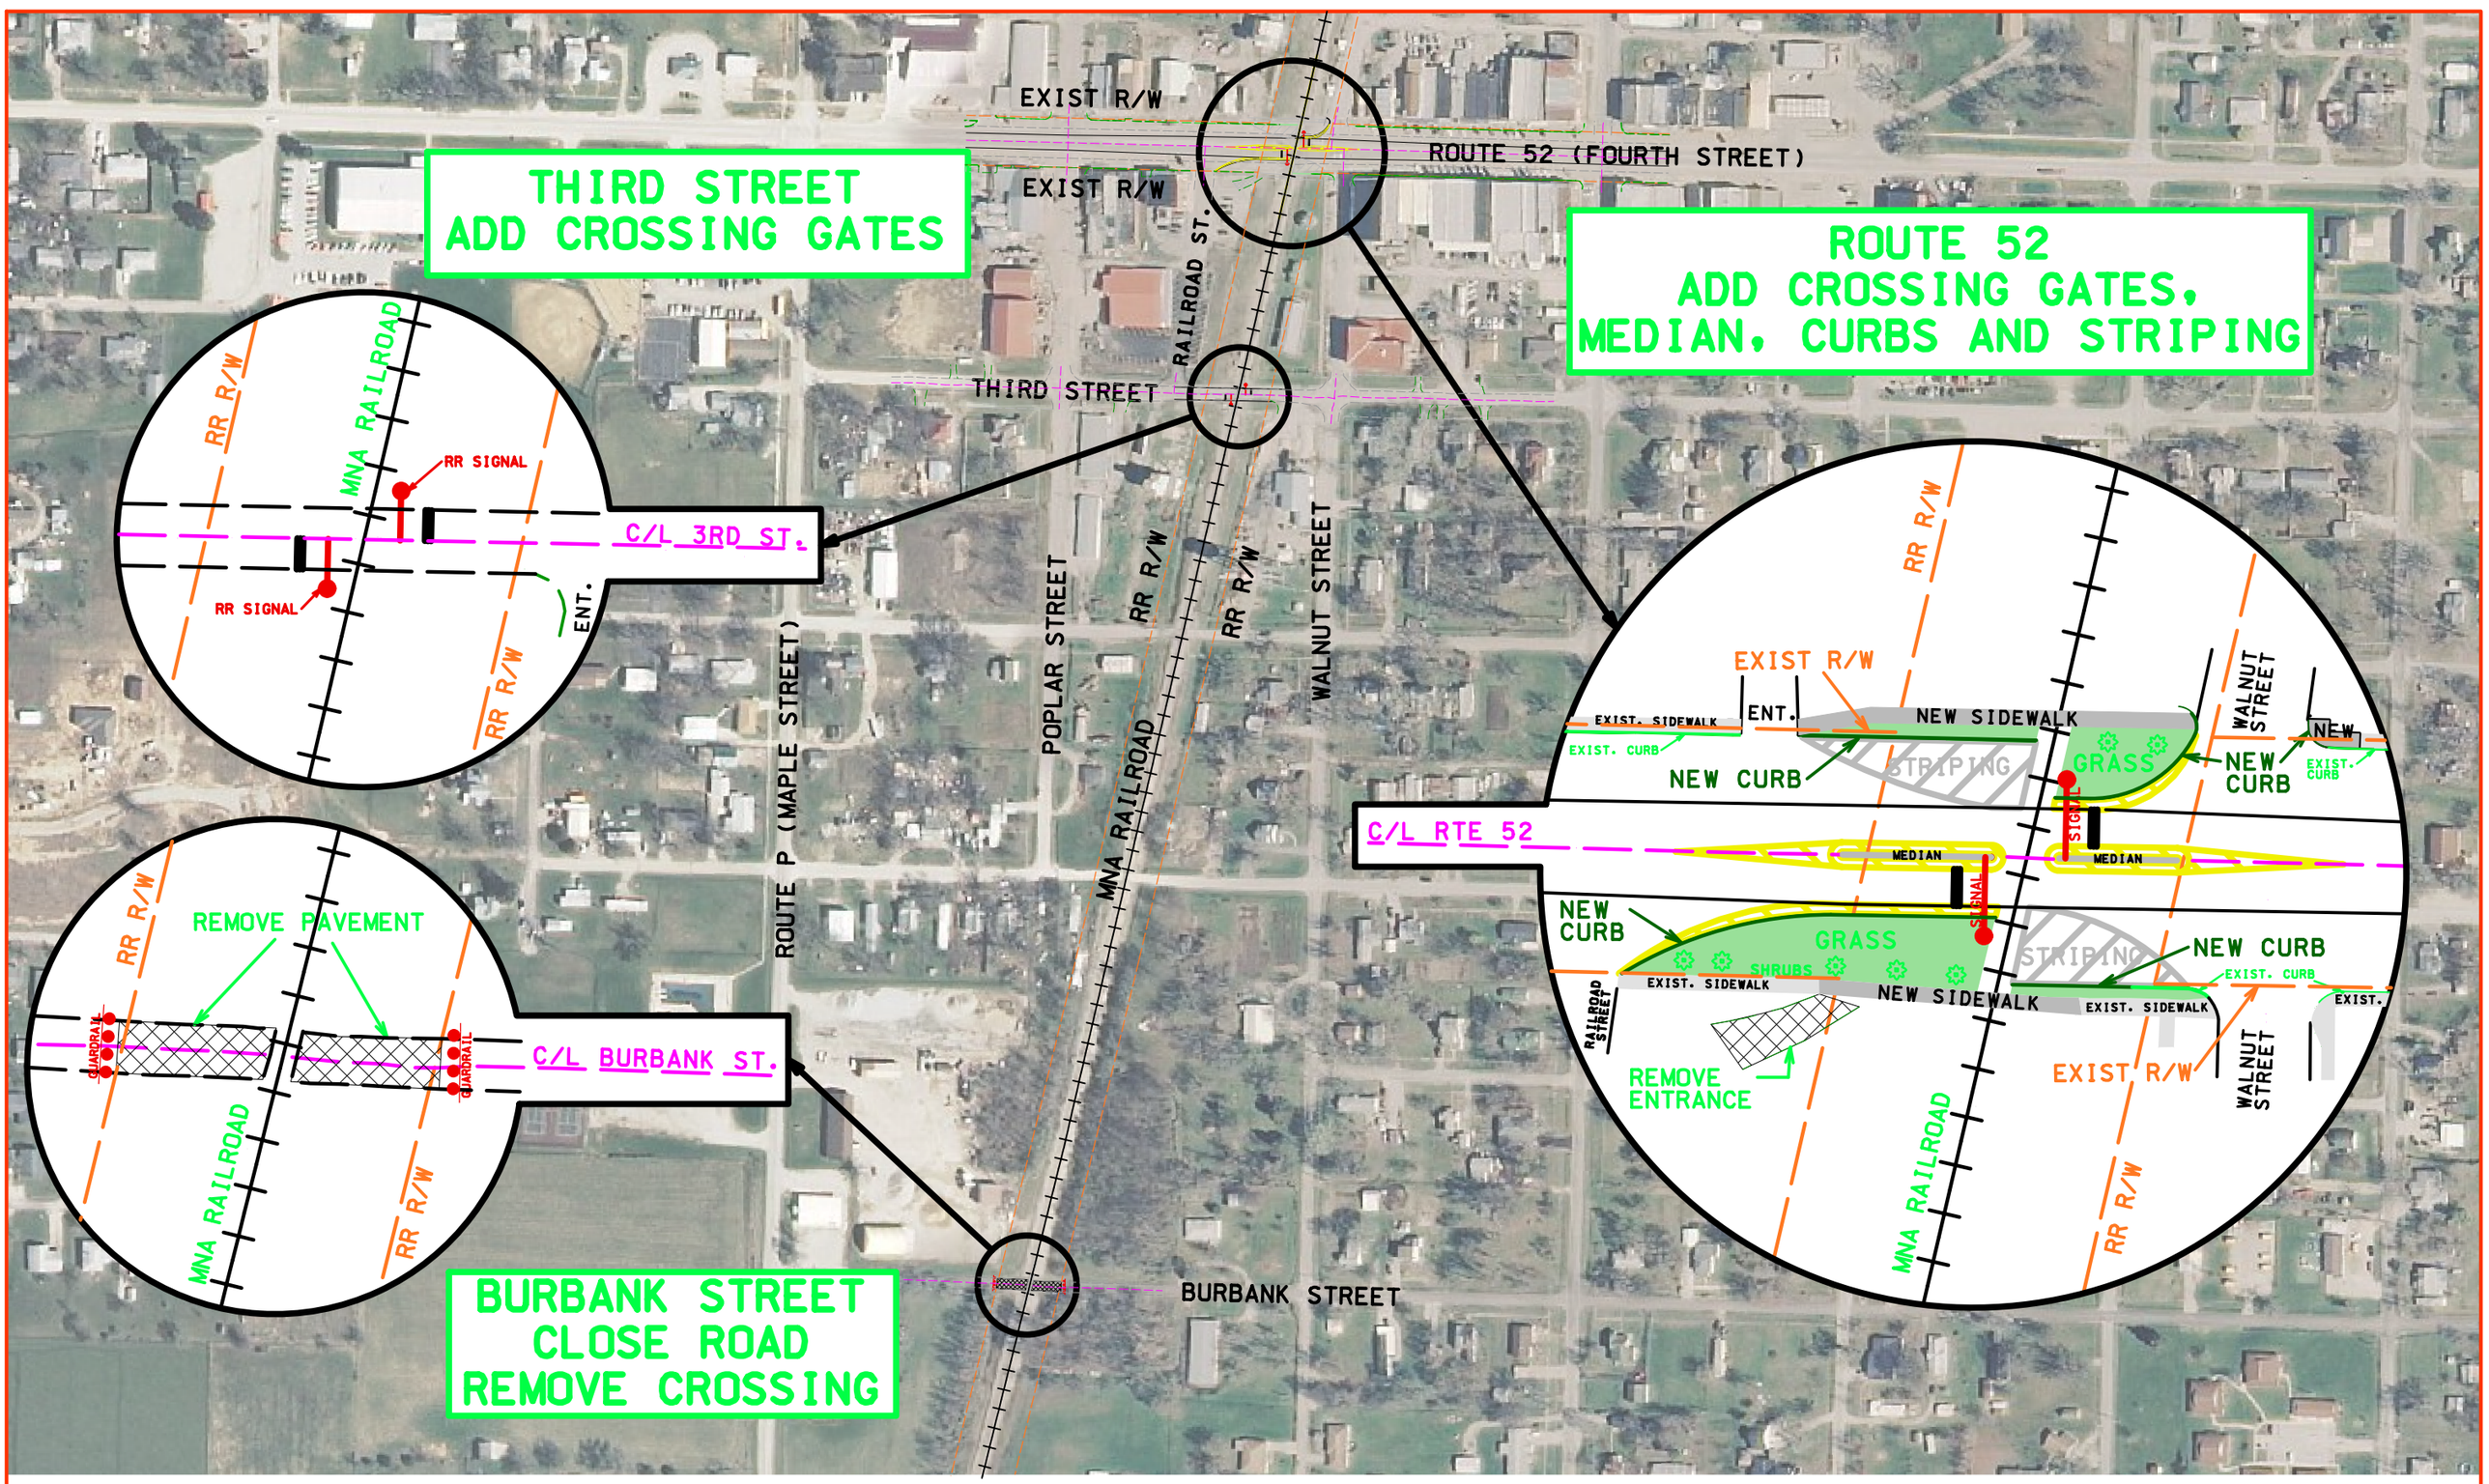

APPLETON CITY RAILROAD PROJECT
PRELIMINARY PLANS SUBJECT TO CHANGE