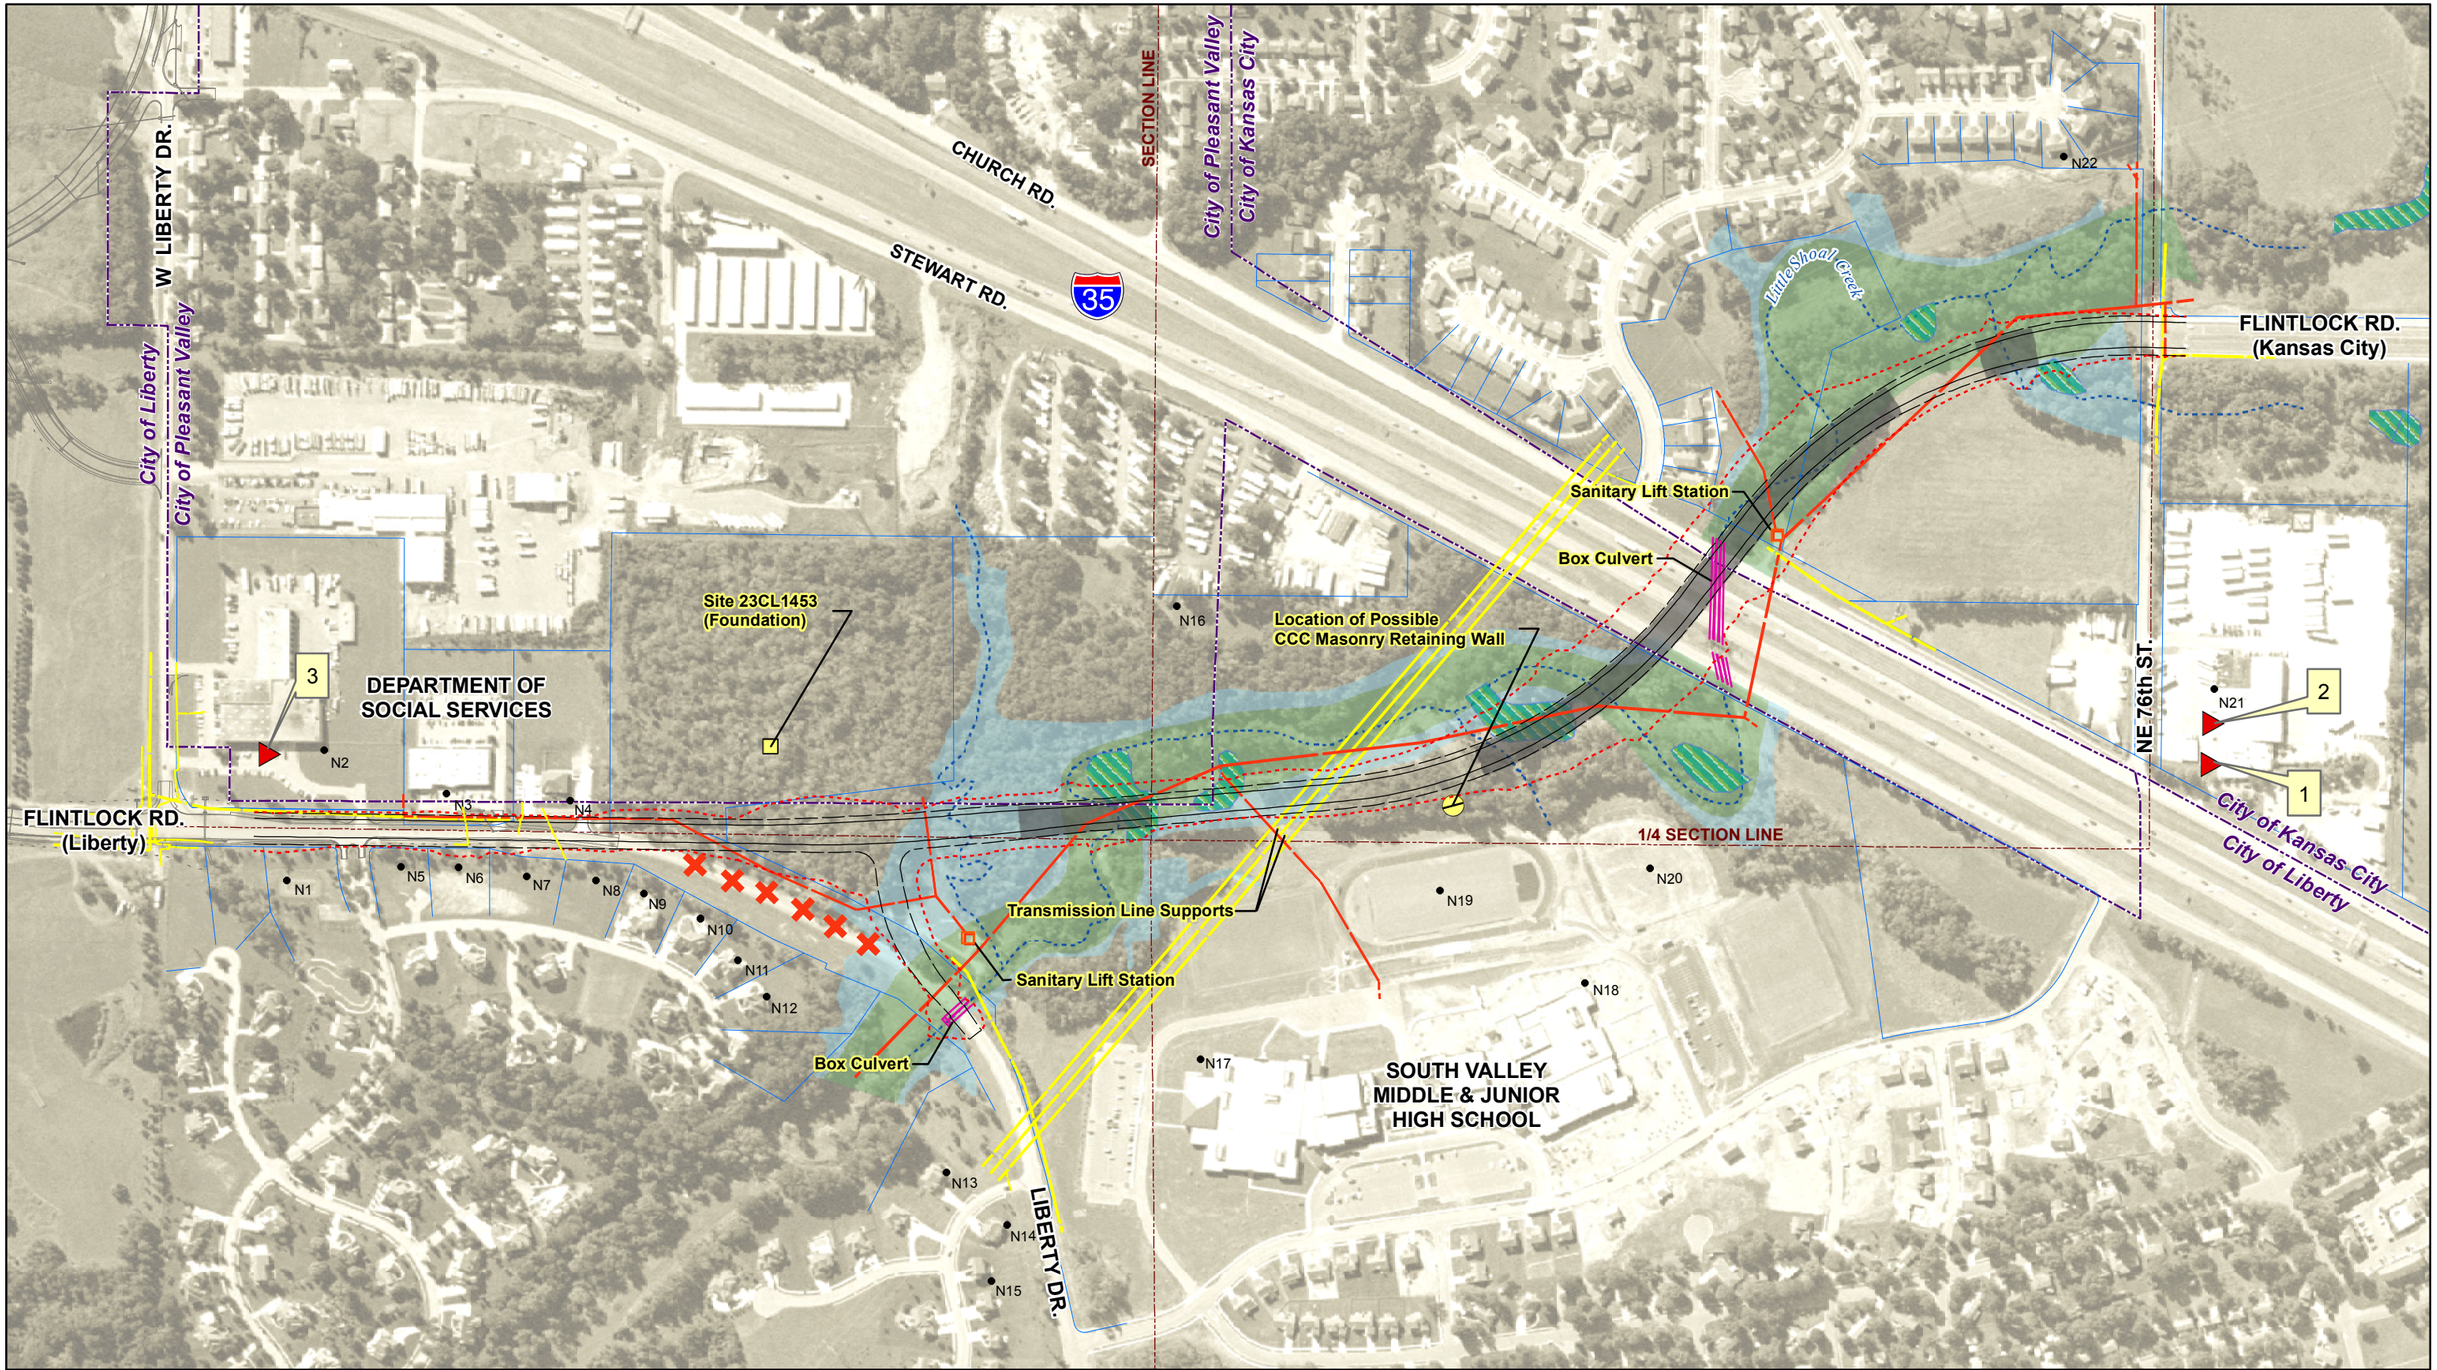

Scale:
1"=400'

0 200 400 Feet

- Construction Limits
- Hazardous Waste Sites
- Property Lines
- XXX To Be Removed
- Floodplain
- Floodway
- Stream
- NWI Wetland
- Overhead Power Lines
- Sanitary Sewer
- Box Culvert
- N Noise Modeling Receptor
- Bridges

FLINTLOCK OVERPASS
50mph Alternative

Exhibit II-4