BRIDGE OVER LOST CREEK

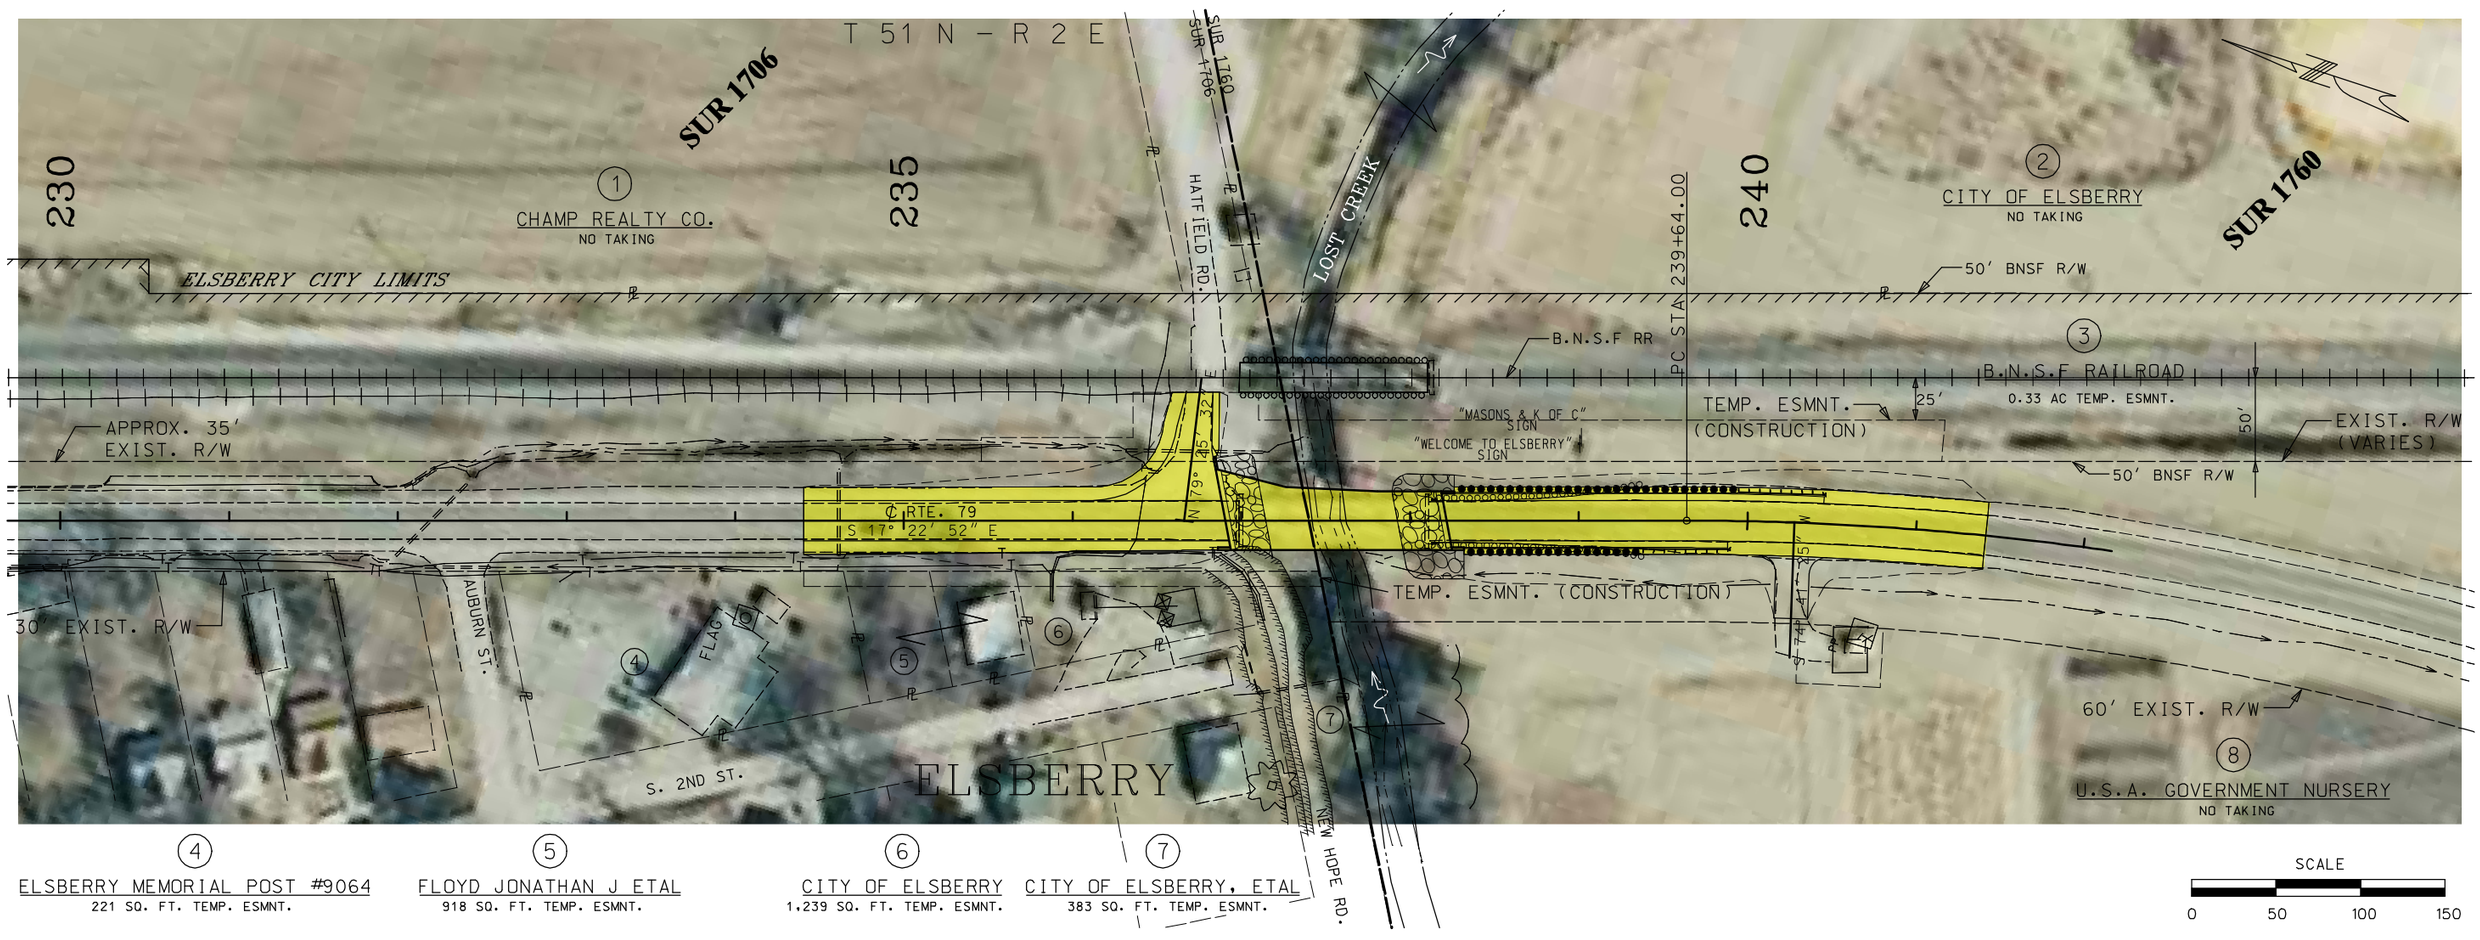

4
ELSBERRY MEMORIAL POST #9064
221 SQ. FT. TEMP. ESMNT.

5
FLOYD JONATHAN J ETAL
918 SQ. FT. TEMP. ESMNT.

6
CITY OF ELSBERRY
1,239 SQ. FT. TEMP. ESMNT.

7
CITY OF ELSBERRY, ETAL
383 SQ. FT. TEMP. ESMNT.